

0.0 0.2 0.4 0.6 0.8 1.0

Scale 1:20

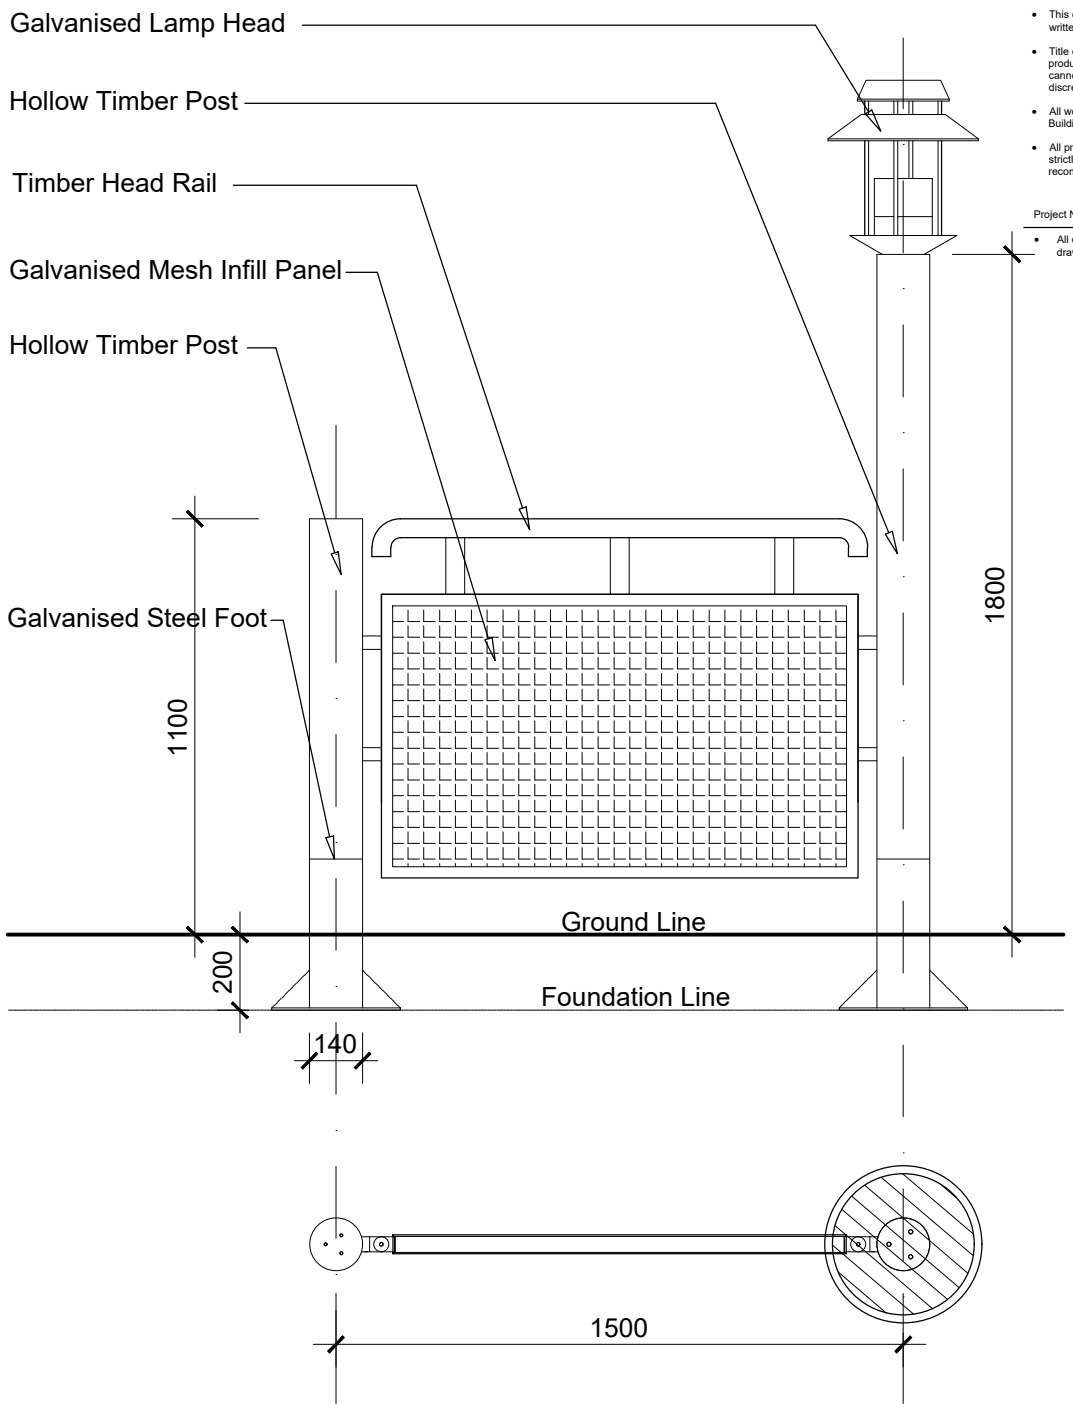

TYPICAL BARRIER & LAMP POST DETAIL @ 1:20

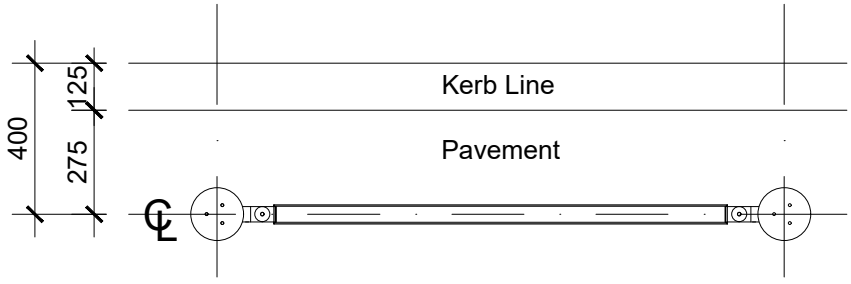

TYPICAL BARRIER OFFSET DETAIL @1:20

NOTES

- All dimensions and levels are to be checked on site.
- Any discrepancies are to be reported to the architect before any work commences.
- Whilst information on this sheet is issued to scale, scaling directly from this drawing may result in inaccuracies. For precise measurements, refer to the stated dimensions or contact the Architect.
- This drawing shall not be reproduced without express written permission from AEW.
- Title overlay drawings and ownership boundaries are produced using all reasonable endeavours. AEW cannot be responsible for the accuracy or scale discrepancy of base plans supplied to them.
- All works are to be undertaken in accordance with Building Regulations and the latest British Standards.
- All proprietary materials and products are to be used strictly in accordance with the manufacturers recommendations.

Project Notes

- All drawings to be read in conjunction with all other drawings as noted on issue sheet.

REV	Date	Drawn by: -	Checked by: -
-	13/07/2026	AI	DP
Initial Issue			

Purpose of Issue: **For Information**

drawing stage: **Stage 0**

client: **McDonald's Restaurants Ltd**

project: **Typical Site** store: **XXXX**

drawing title: **Buton Barrier Detail Drawing**

date **13/07/2026** drawn **AI**

scale@A4 **1:20** checked **DP**

Rev -

Job No **6118_AEW_XXXX_1000**

aew architects
0161 214 4370
www.aewarchitects.com