
Scale 1:50


0 1 2 3 4 5

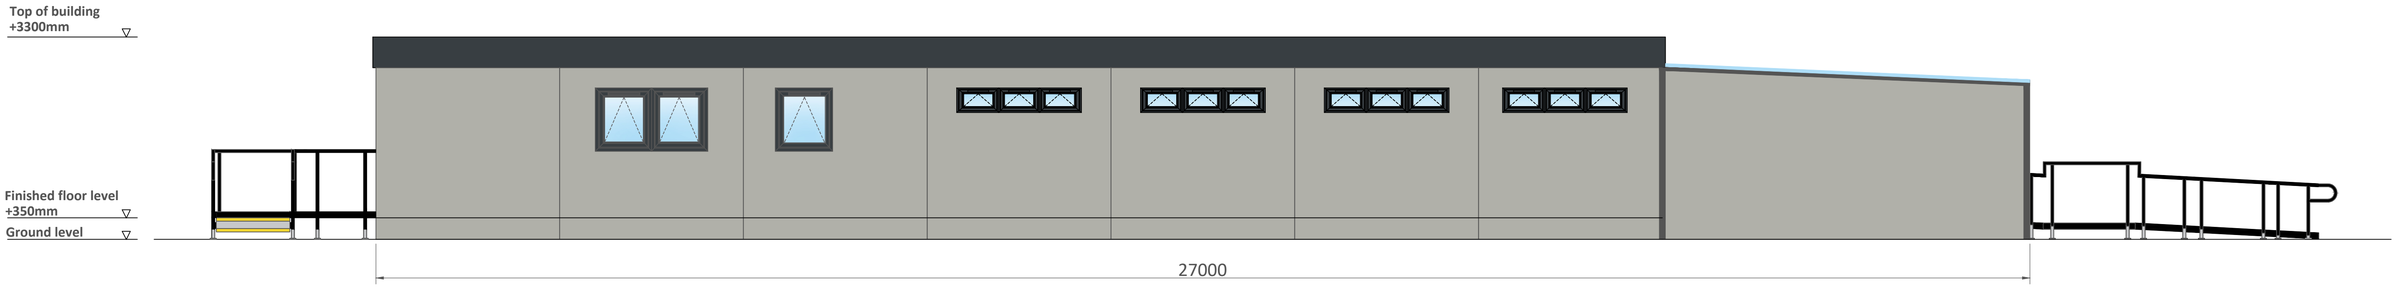


Elevation A




Elevation C

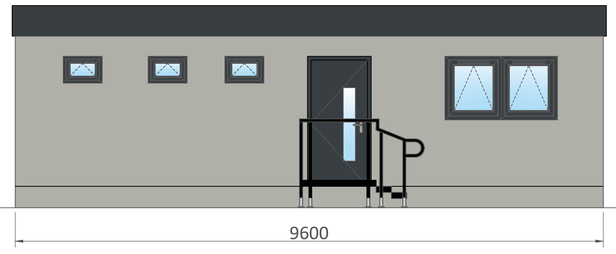

Elevation B

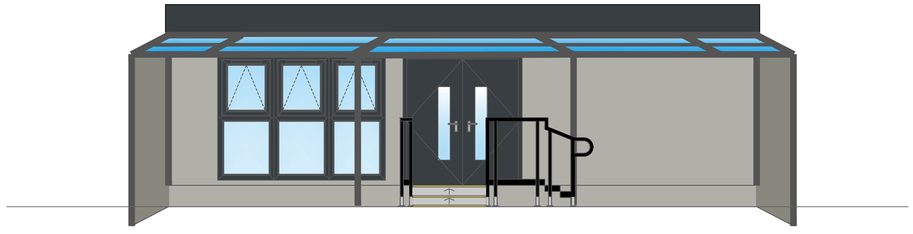

Elevation D

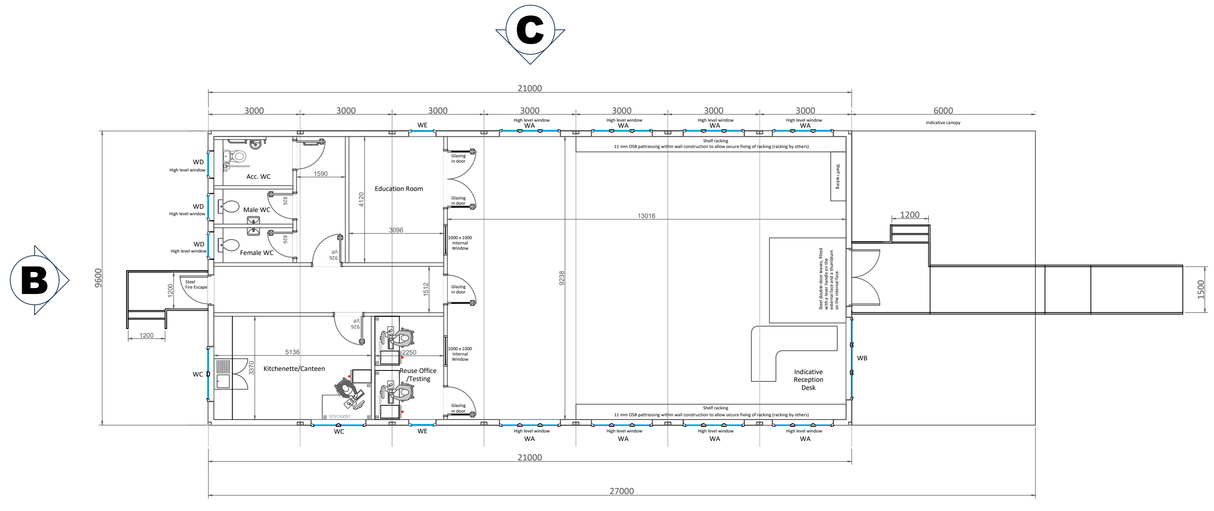

Plan Key

External Finishes

Walls & Skirt: Plastisol steel - Goosewing Grey BS 10A05

Fascia: Plastisol steel - Anthracite RAL 7016

Windows: uPVC frames - wrapped in Anthracite RAL 7016 (white internally)

Doors: Steel c/w vision panels - Anthracite RAL 7016

Entrance Canopy: Goosewing Grey BS 10A05 ppc finish solid side walls with a mono-pitched galvanised steel frame roof finished in Anthracite RAL 7016 c/w polycarbonate panel coverings

REV.	DESCRIPTION	DATE	BY
P04	Scale removed from plan key. Building levels text enlarged for clarity. Canopy heights added to elev C. Building width & length dims added to elevs A&B.	16/06/26	RH
P03	Scaled to 1:50 @ A1 sheet	09/06/26	RH
P02	Ramped & stepped access platforms added to raised FFL.	28/05/26	RH
P01	First issue	20/05/26	SM

DRAWINGS ARE WERNICK'S COPYRIGHT AND MAY NOT BE REPRODUCED.
DRAWING NOT TO SCALE UNLESS SPECIFIED.
DIMENSIONS AND LAYOUT SUBJECT TO CHANGE.
ALL DIMENSIONS ARE IN MM UNLESS OTHERWISE SPECIFIED.

Wernick®
REFURBISHED BUILDINGS

STATION LANE
SHIPTON-BY-BENINGBROUGH
YORK
YO30 1BS

01904 471481

REFURBISHED@WERNICK.CO.UK
WWW.WERNICK.CO.UK

CLIENT
FCC Wrexham

PROJECT
Recycling Centre

DRAWING
Elevations

DRAWN	CHECKED	DATE	SCALE @ A1
SM	RH	20/05/26	1:50

DRAWING No.
0229-WRB-DD-01-DR-AR-002

REVISION
P04

CONTRACT No.

Wernick GROUP