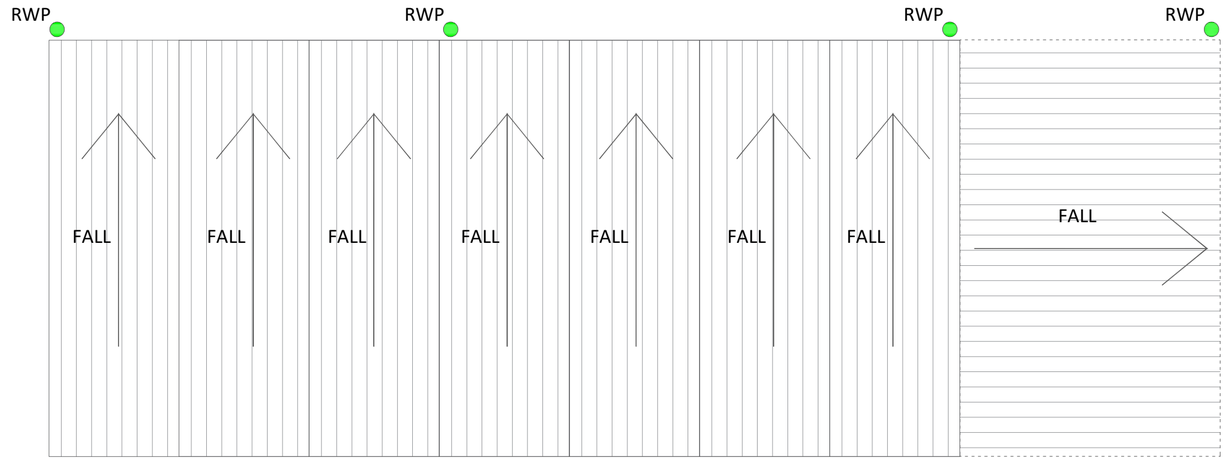


Scale 1:100

0 1 2 3 4 5 10 15

REV.	DESCRIPTION	DATE	BY
P01	First issue	24/06/26	SM

DRAWINGS ARE WERNICK'S COPYRIGHT AND MAY NOT BE REPRODUCED.
DRAWING NOT TO SCALE UNLESS SPECIFIED.
DIMENSIONS AND LAYOUT SUBJECT TO CHANGE.

Wernick
REFURBISHED BUILDINGS
STATION LANE
SHIPTON-BY-BENINGBROUGH
YORK
YO30 1BS
01904 471481
REFURBISHED@WERNICK.CO.UK
WWW.WERNICK.CO.UK

CLIENT
FCC Wrexham

PROJECT
Recycling Centre

DRAWING
Plan Layout

DRAWN	CHECKED	DATE	SCALE @ A3
SM		09/01/26	1:100

DRAWING No.	REVISION
0229-WRB-DD-01-DR-AR-001	P01

CONTRACT No.

Wernick GROUP