
ProPrinter (© By Design) 27 Aug 2026 - 01:37:10 PM Licensed to Wrexham UA Authority License

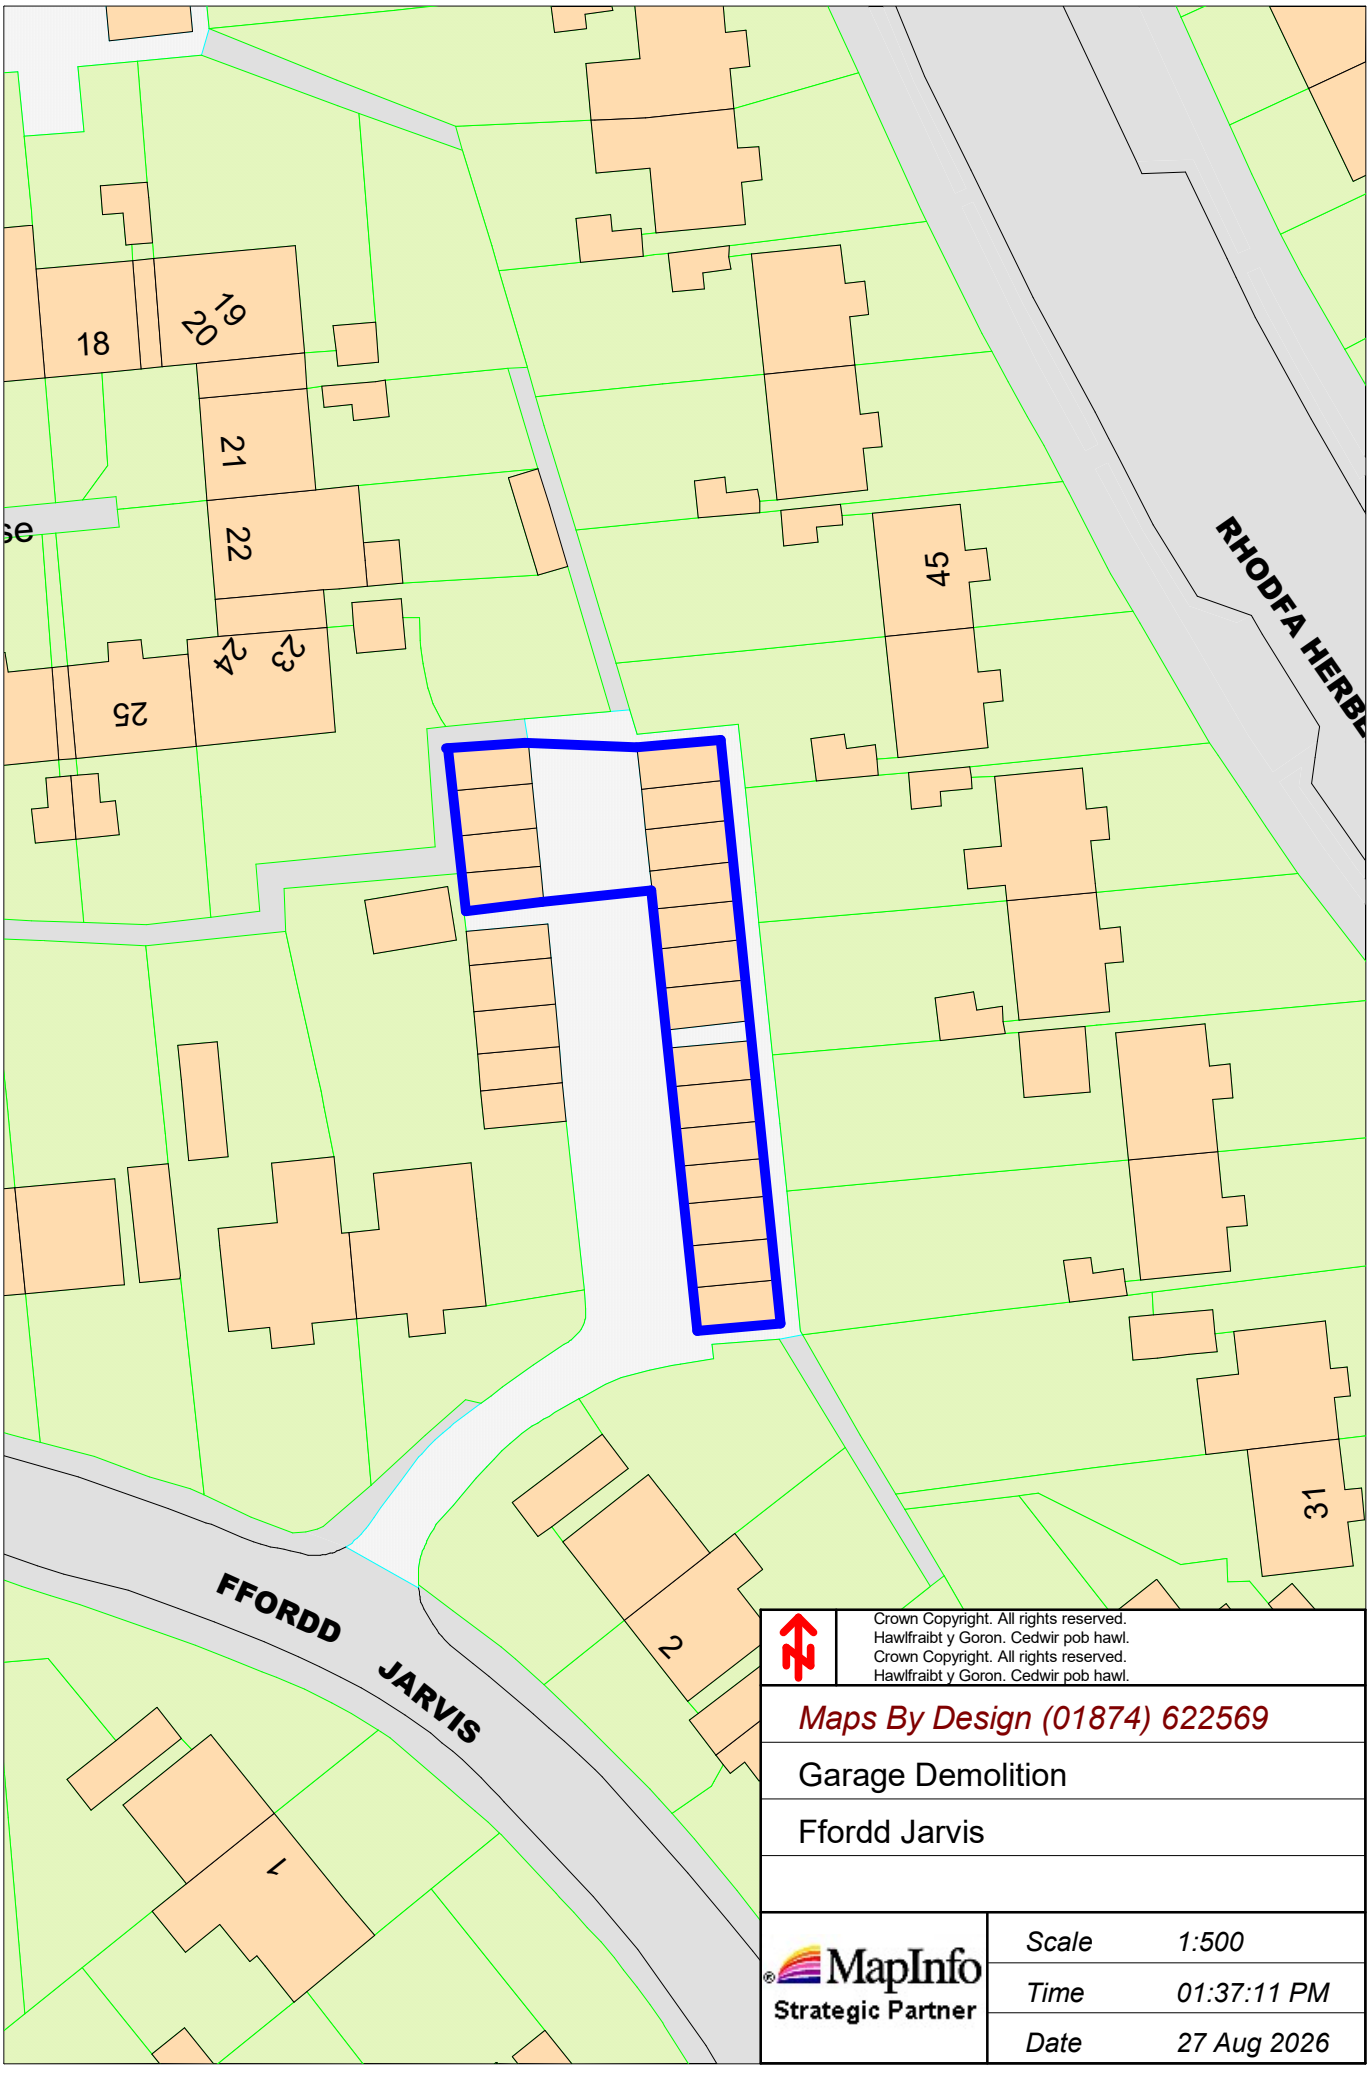

Crown Copyright. All rights reserved.
Hawlfraibt y Goron. Cedwir pob hawl.
Crown Copyright. All rights reserved.
Hawlfraibt y Goron. Cedwir pob hawl.

Maps By Design (01874) 622569

Garage Demolition

Ffordd Jarvis

MapInfo Strategic Partner

Scale	*1:500*
Time	*01:37:11 PM*
Date	*27 Aug 2026*