
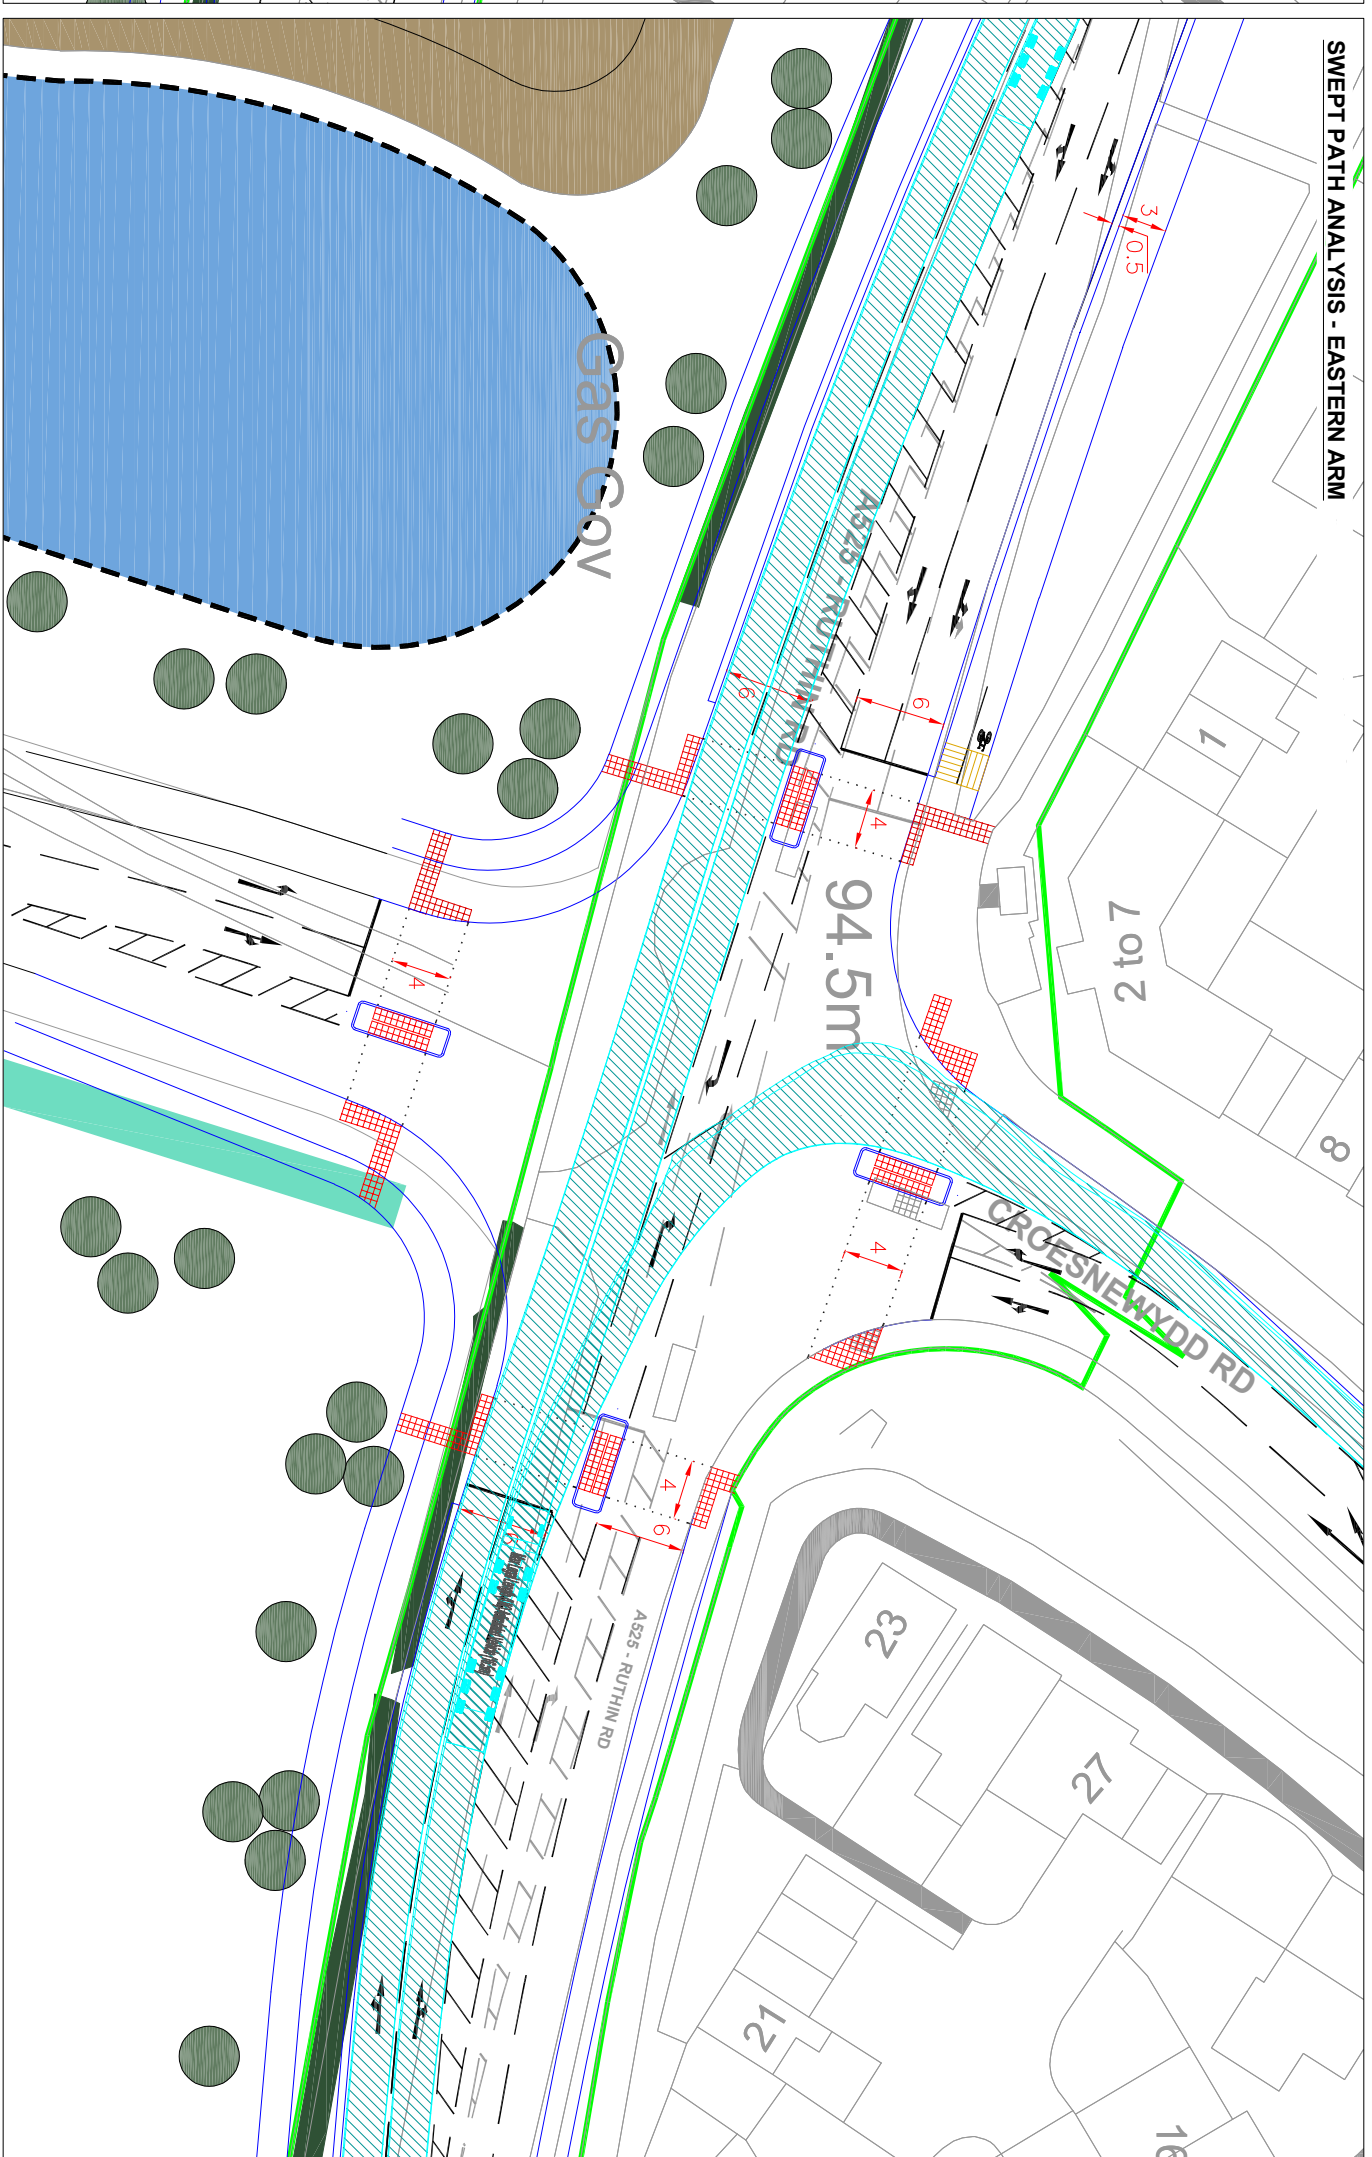
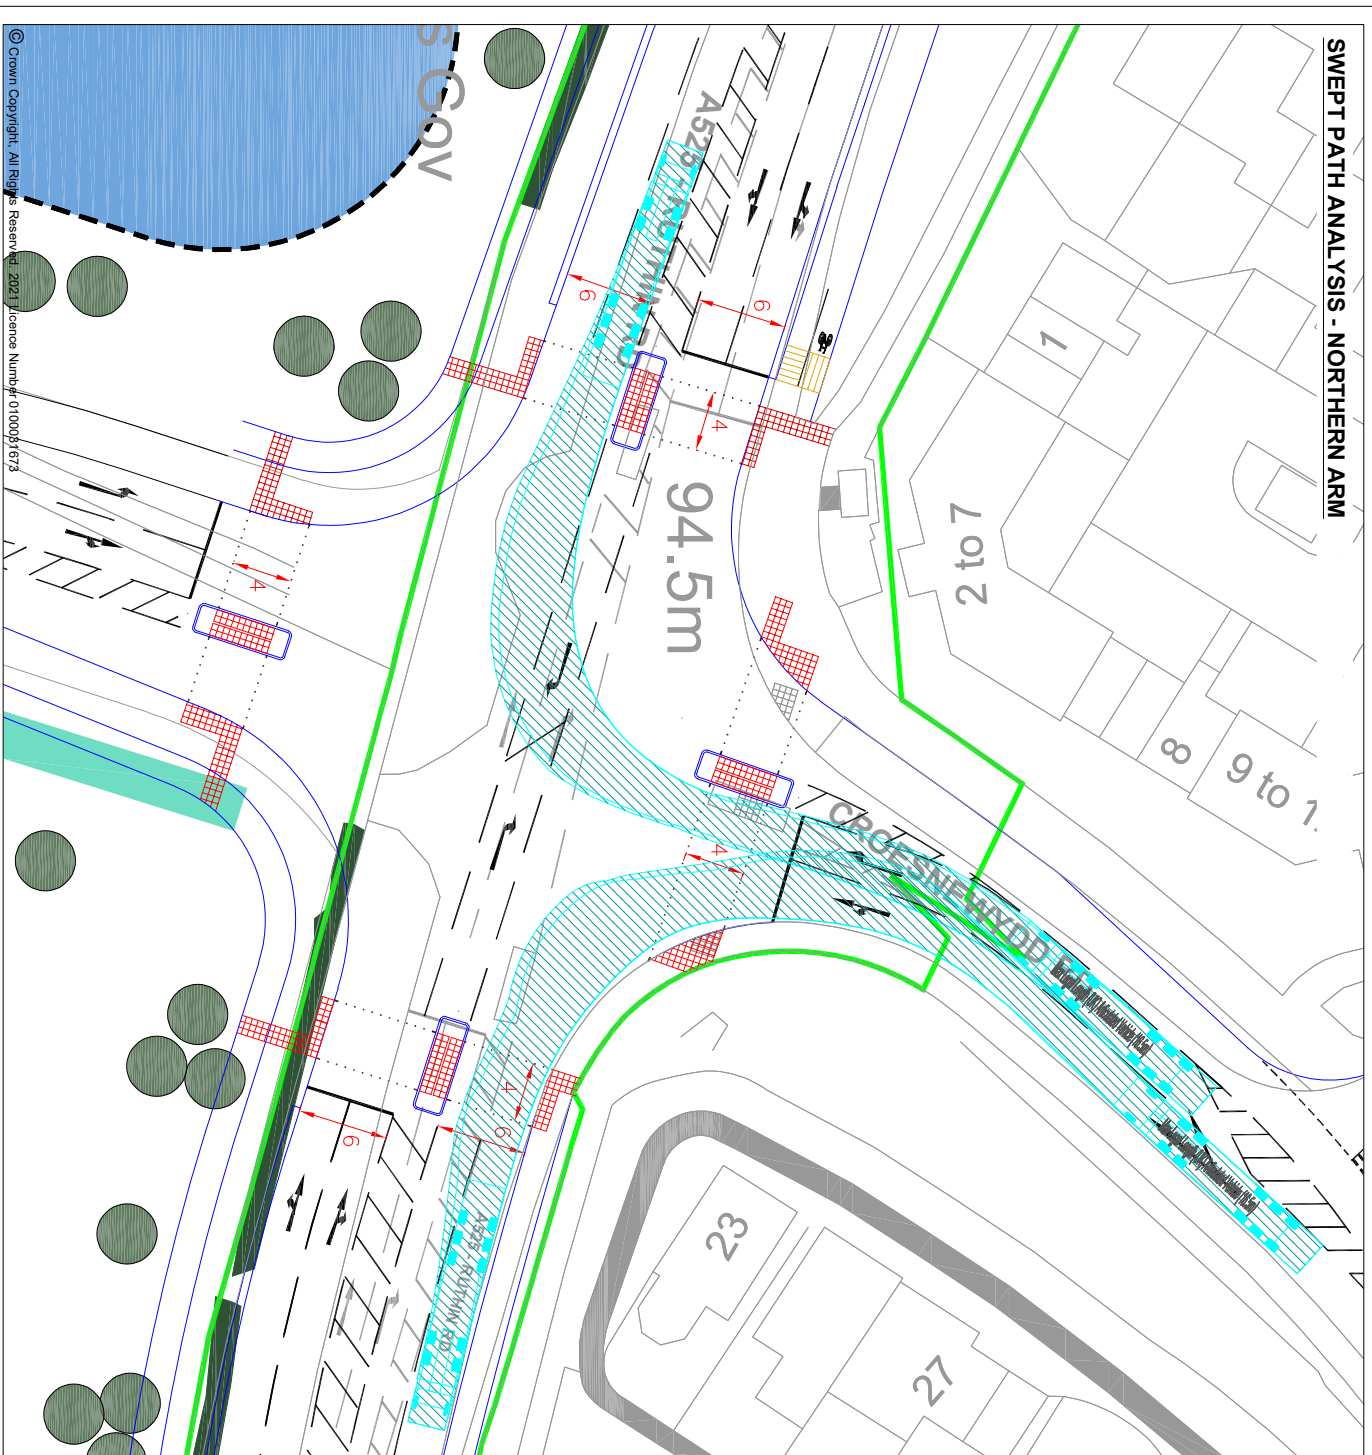


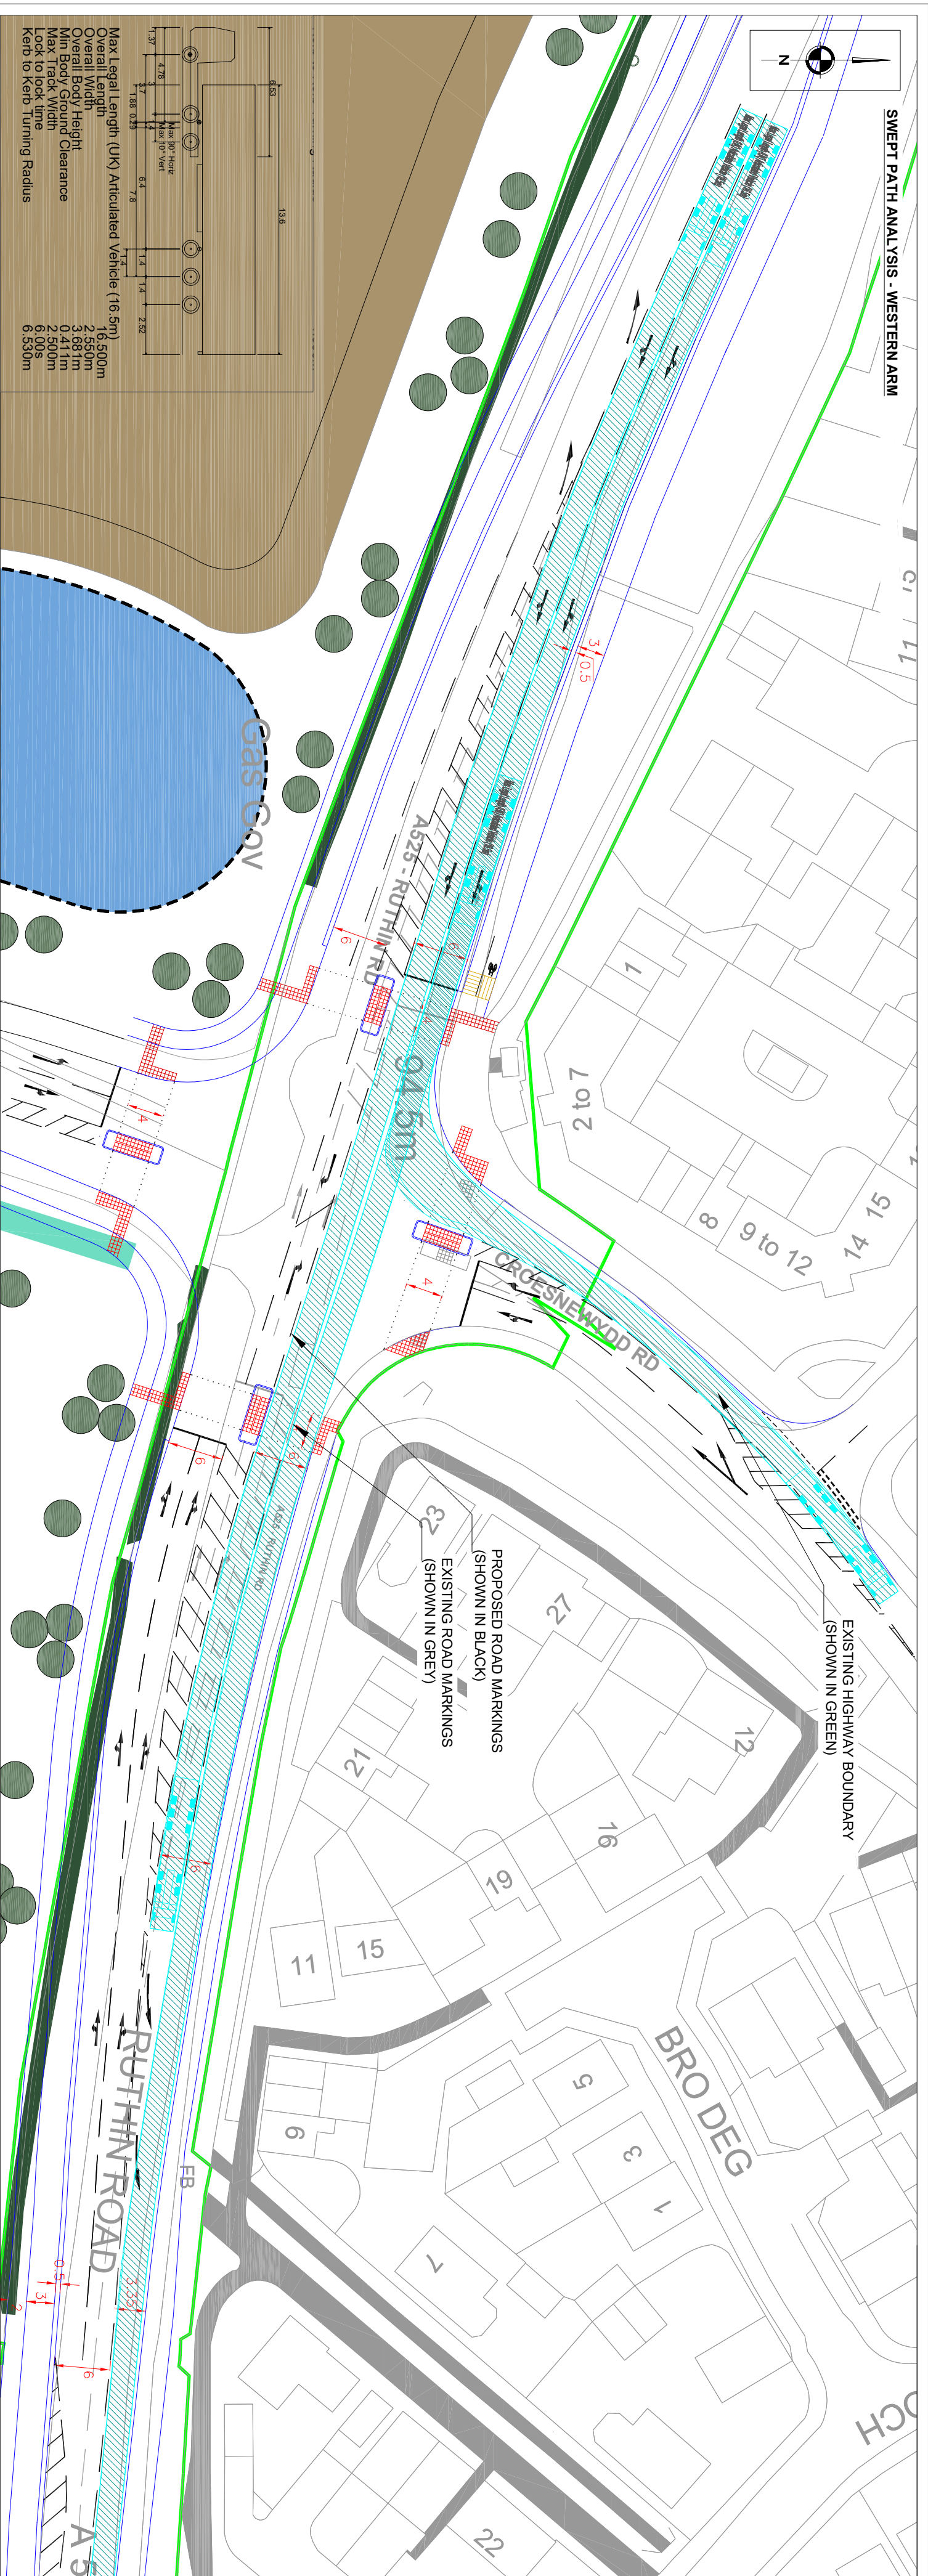

REVIEWS					
REV	DESCRIPTION	DATE	BY		

S|C|P

Transportation Planning : Infrastructure Design

Chawry Chimberis, 19 York Street, Manchester, M2 3BA Tel 0161 832 4400.
www.scptransport.co.uk, Email info@scptransport.co.uk

Client Name:	
Project Title:	
RUTHIN ROAD, WREXHAM	
Drawing Title:	
SWEPT PATH ANALYSIS - A525 / CROESNEWDD RD SIGNAL JUNCTION PROPOSED SCHEME	
Date:	Drawn By:
24.08.2026	BA
Scale:	Checked:
1:500 @ A2	DR
Status:	Approved/ Unapproved:
PLANNING	-
Drawing No.	Rev:
SCP/210187/ATR04	-