
Heat Pump at Fron Uchaf

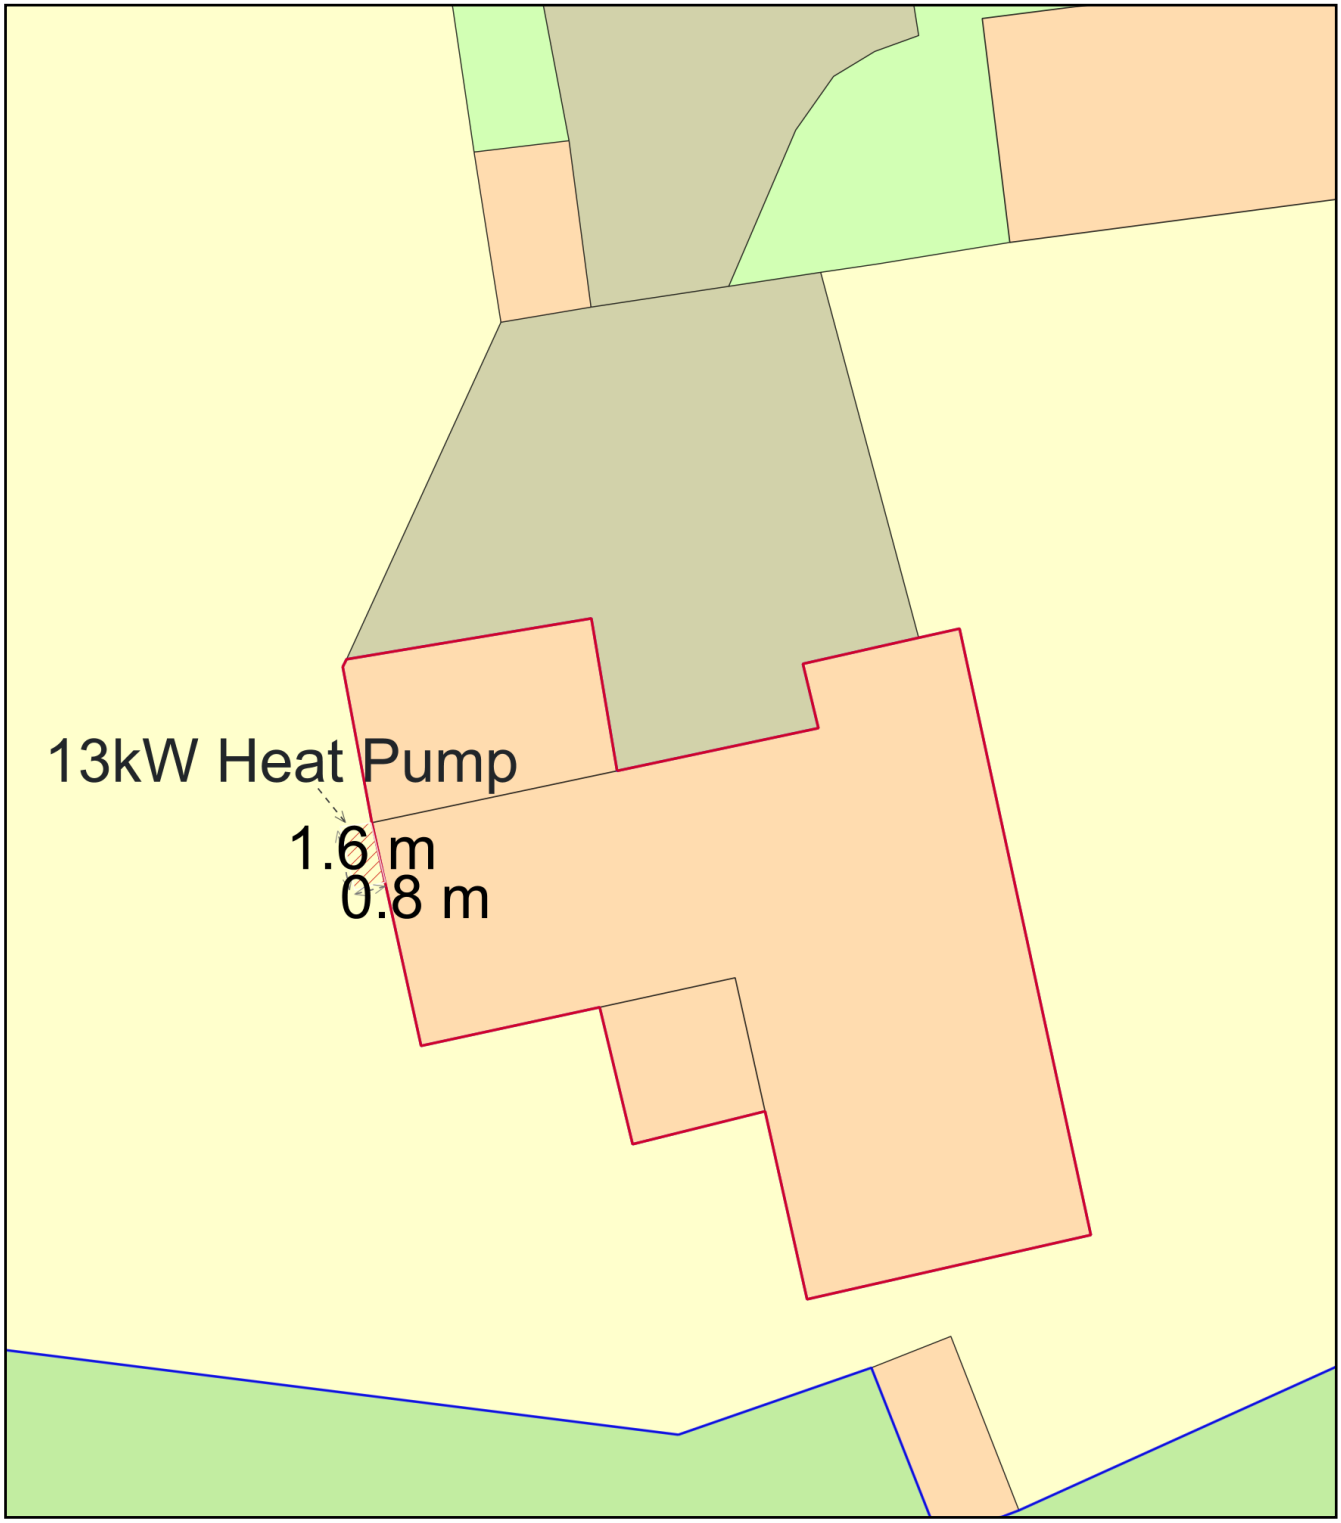

0 10
Metres

N

ReQuestaPlan

Plan Produced for:	Heat Pump at Fron Uchaf
Date Produced:	03 Sep 2026
Plan Reference Number:	TQRQM26246114436914
Scale:	1:200 @ A4

© Crown copyright and database rights 2025 OS 100042766