
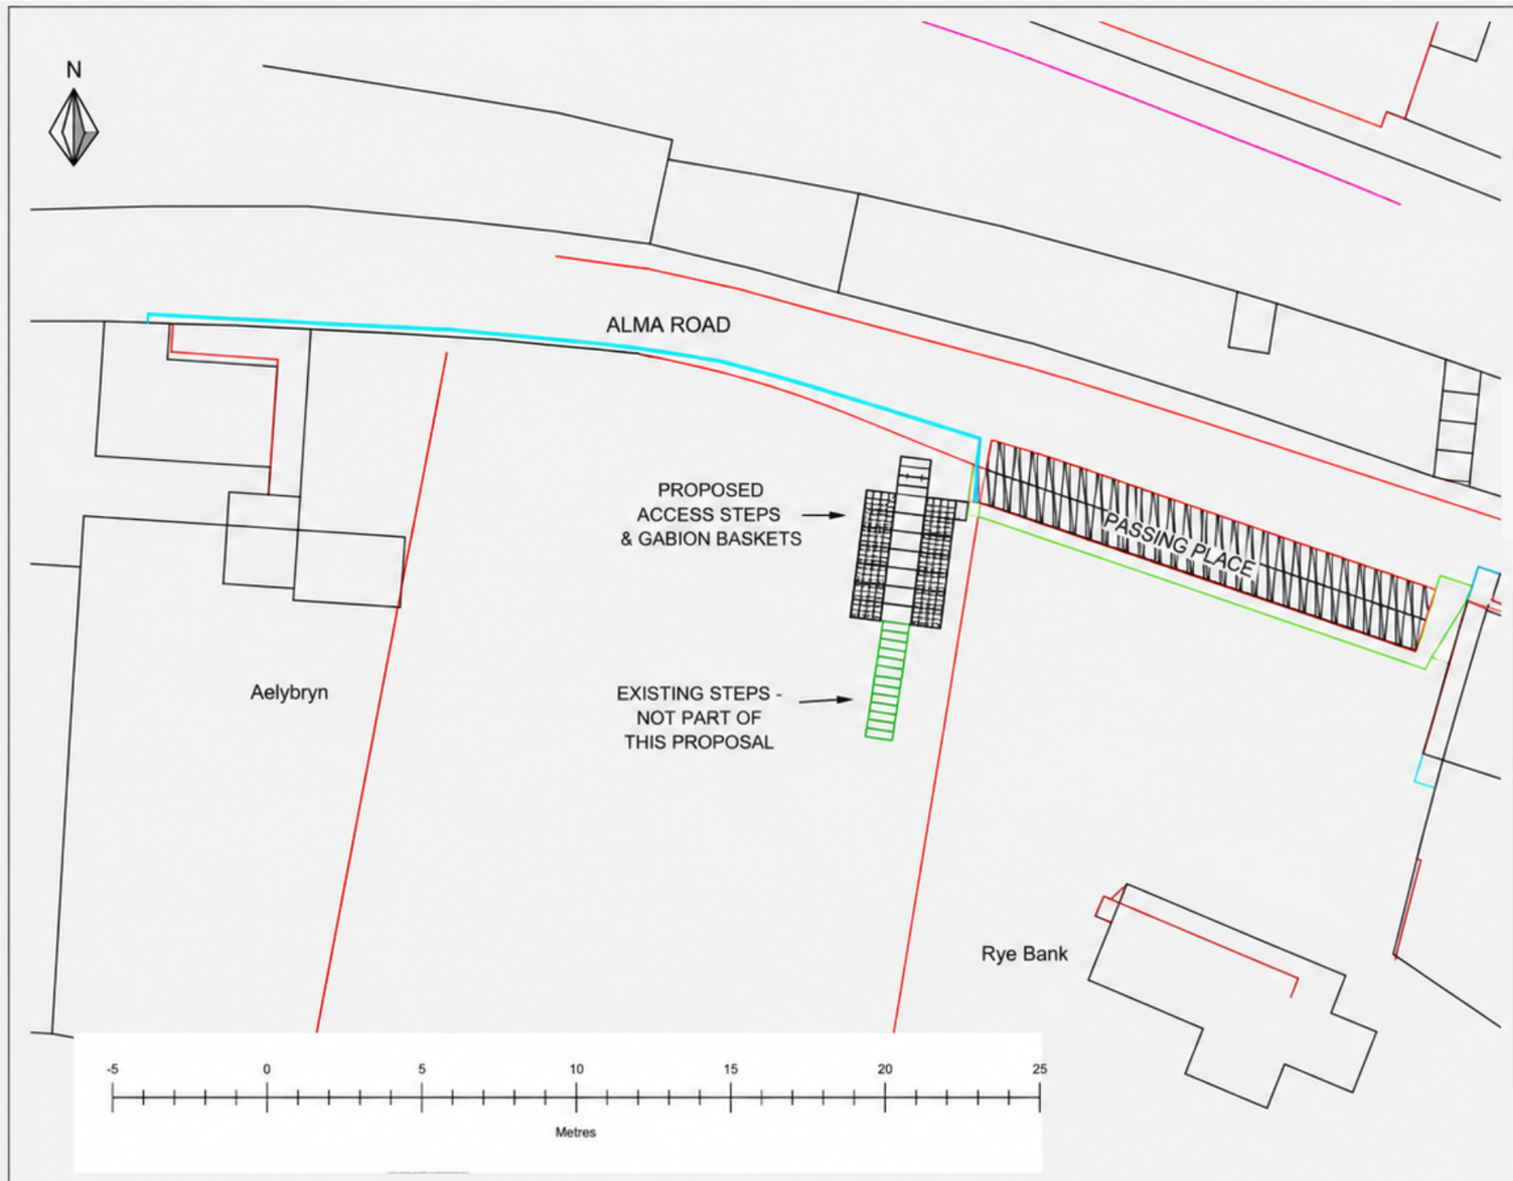


PROPOSED BLOCK PLAN

Location:
Land Title no CYM782456.
East of Ael y Bryn
Alma Road
Froncysyllte
LL20 7RN

KEY PLAN

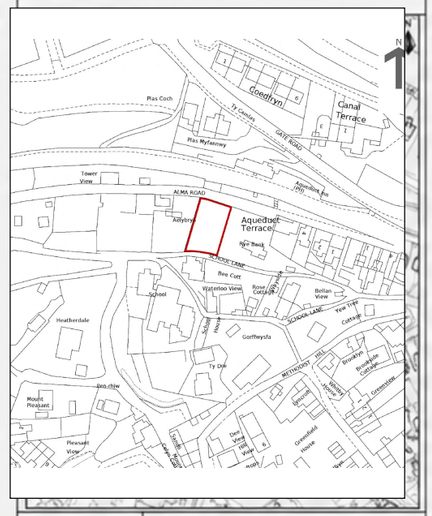

Dwg. No:	P0016	
Crd.	N40a	
Mdl.	5223	
Sheet	01	Rev. -
Date:	18/03/2026	-
Scale:	1:200	@A3

NOTES:
1. This drawing is based on the Site Survey (best fit) referenced above.
2. All dimensions in metres unless otherwise stated.
3. For planning purposes only.