



THIS INFORMATION IS CONFIDENTIAL AND THE PROPERTY OF SIRIUS. IT IS RELEASED ON CONDITION THAT NONE OF THE INFORMATION SHALL BE DISCLOSED TO ANY THIRD PARTY OR REPRODUCED IN WHOLE OR PART WITHOUT THE PRIOR CONSENT IN WRITING OF SIRIUS.

KEY

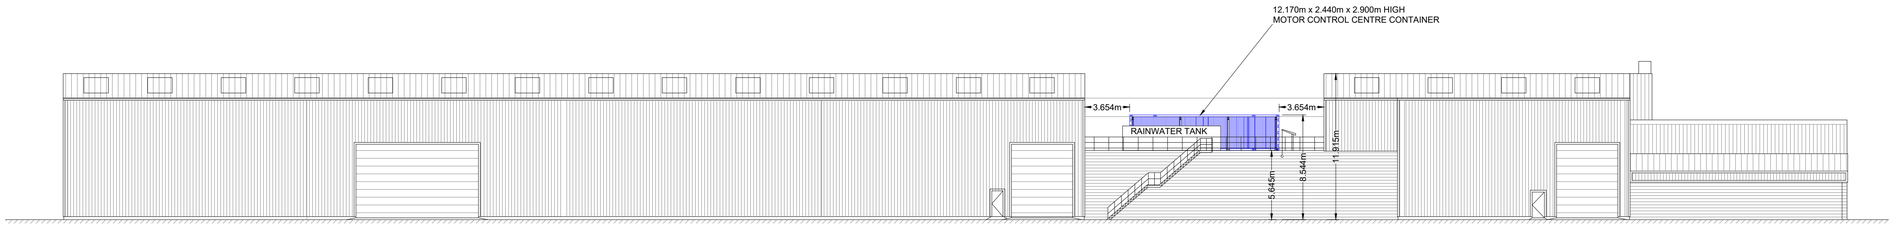

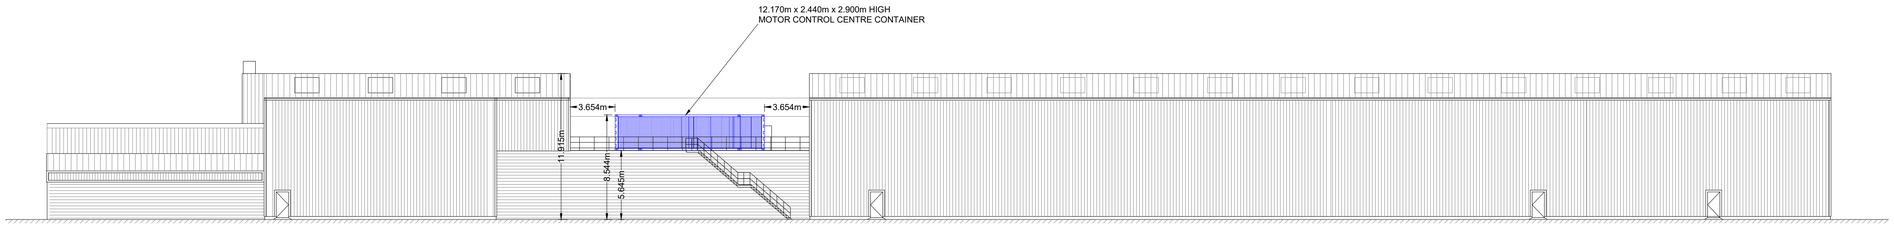

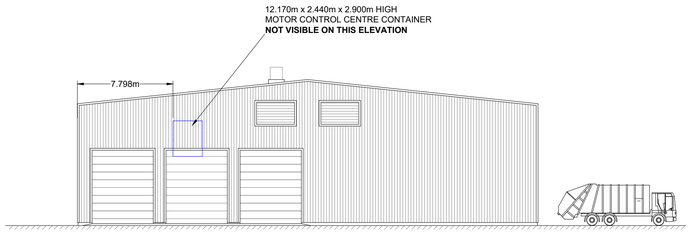

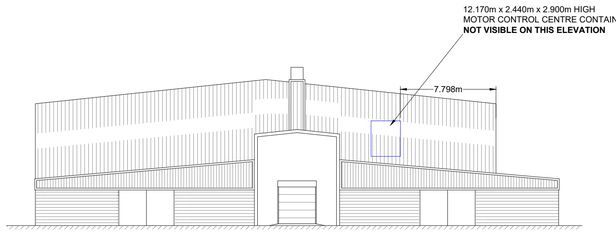



REV	DESCRIPTION	DATE	BY

CLIENT

FCC Environment

FCC Environment (UK) Limited
6 Sidings Court, White Rose Way, Doncaster, Yorkshire, DN4 5NU

siriUS Planning
4245 Park Approach, Thorpe Park, Leeds. LS15 8GB. 0113 264 9960

JOB TITLE

WREXHAM IN-VESSEL COMPOSTING FACILITY MCC CONTAINER

DRAWING TITLE

PROPOSED ELEVATIONS

DRAWN	DATE	APPROVED	DATE
S.T	21/8/2026	R.D	21/8/2026

SCALE	SHEET	DRAWING NUMBER	REVISION
1:250	A2L	WR8205/01/04	0