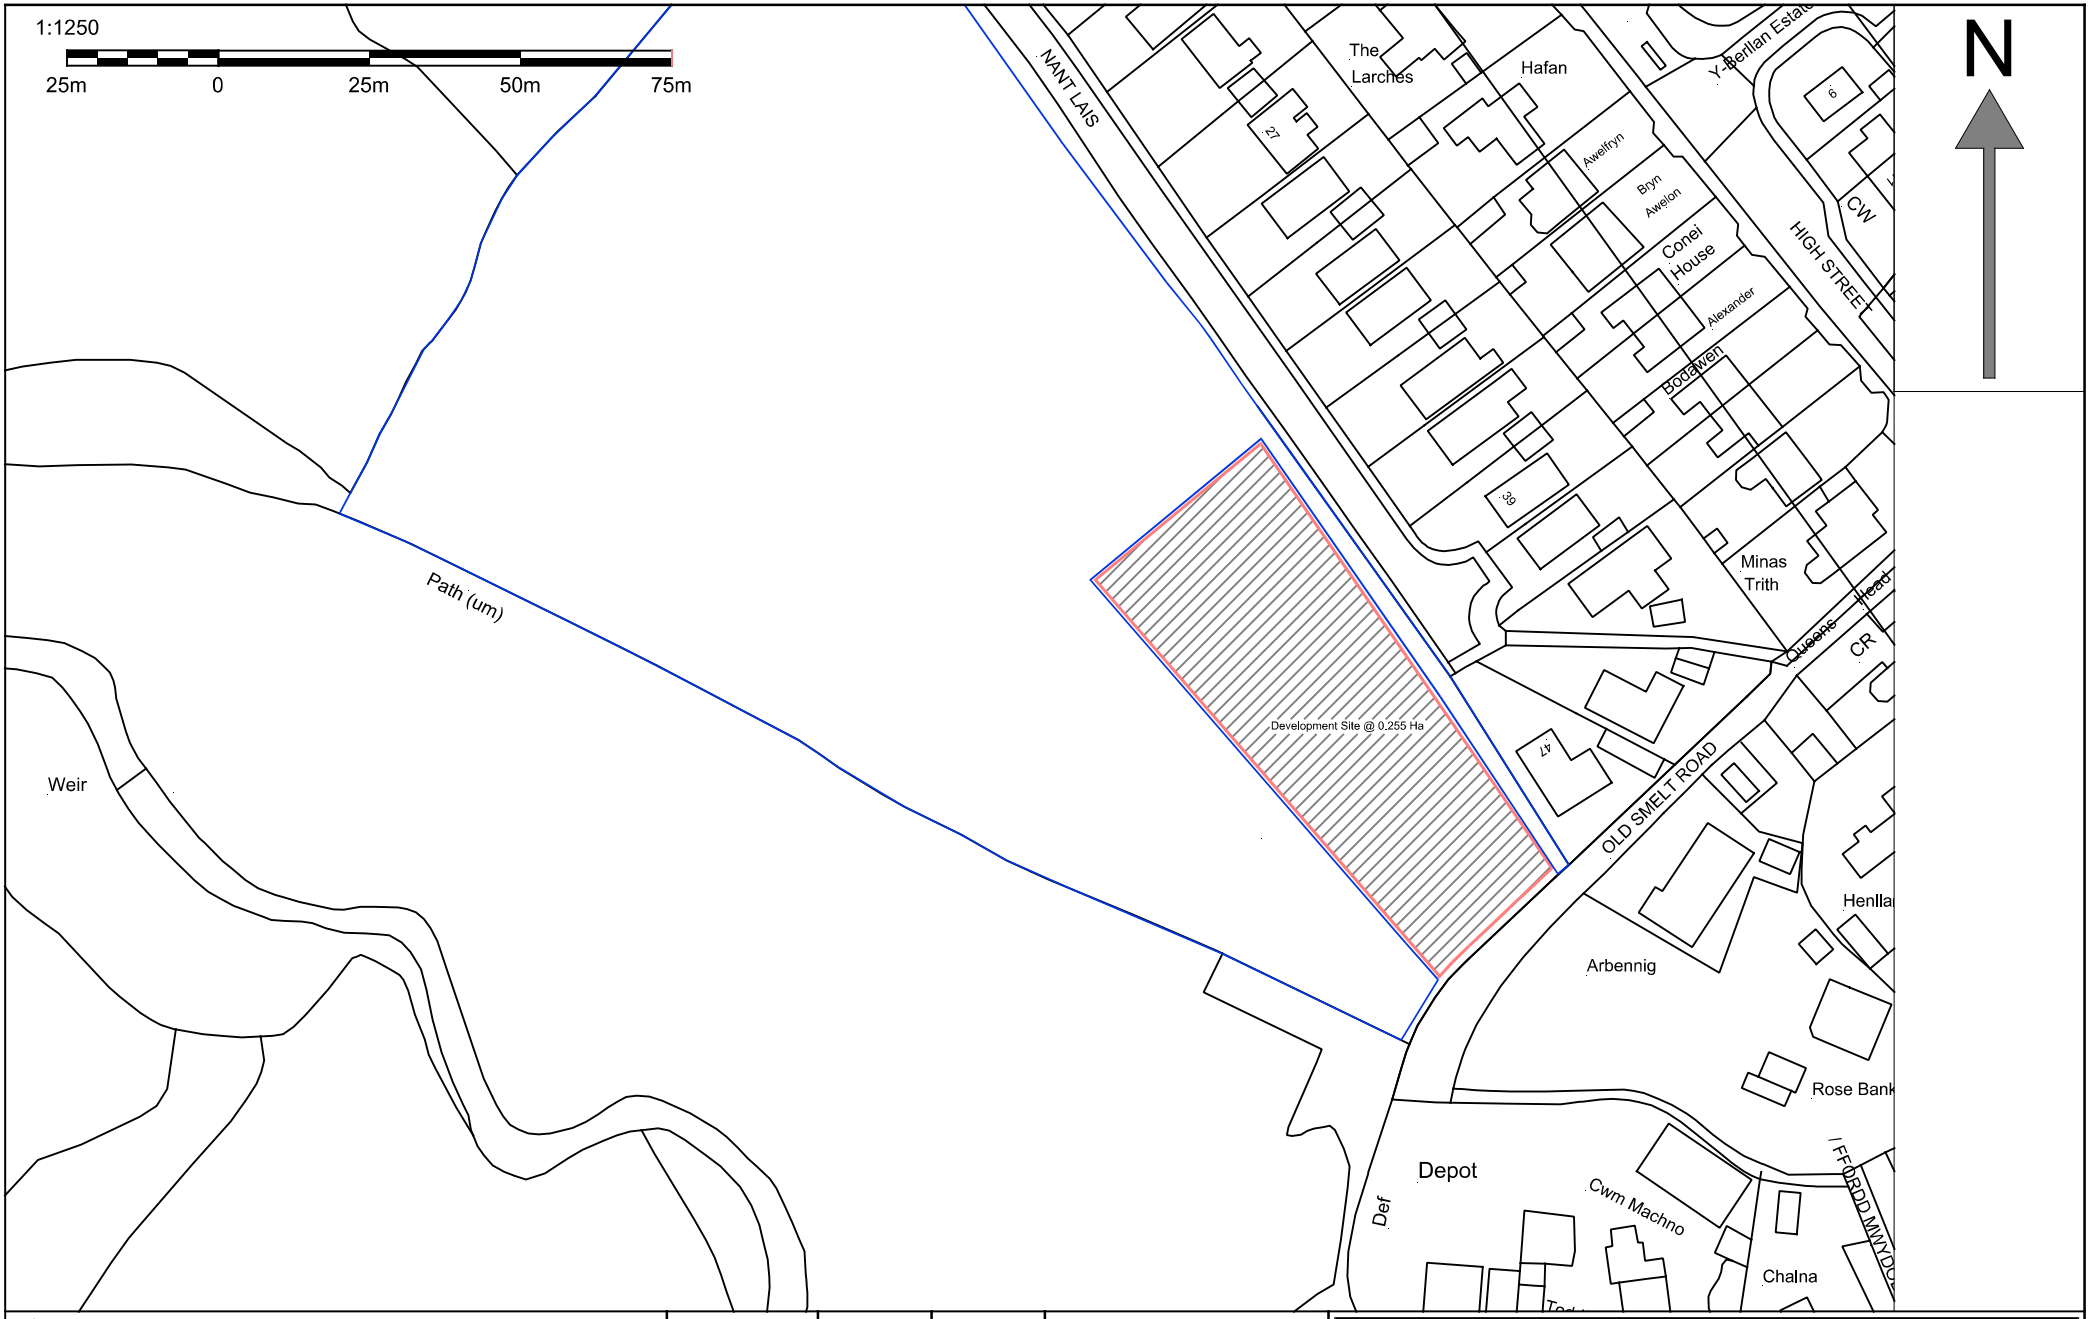


Project LAND TO THE NORTHWEST OF OLD SMELT ROAD AND TO THE SOUTH EAST OF NANT LAIS, COEDPOETH, WREXHAM. LL11 3YY	Contract. No.	Drg. No.	Revision	Scale 1:1250 @ A4 By / Chkd	Date SEPT 2026
		1			
Client MR MILES WALL	Drawing Title SITE LOCATION PLAN				

MAT Design Limited
Town Planning & Building Control Consultants

Telephone:07850203448
E-mail:miketa@blueyonder.co.uk