

Cornish Hall – Location Plan (1:25)

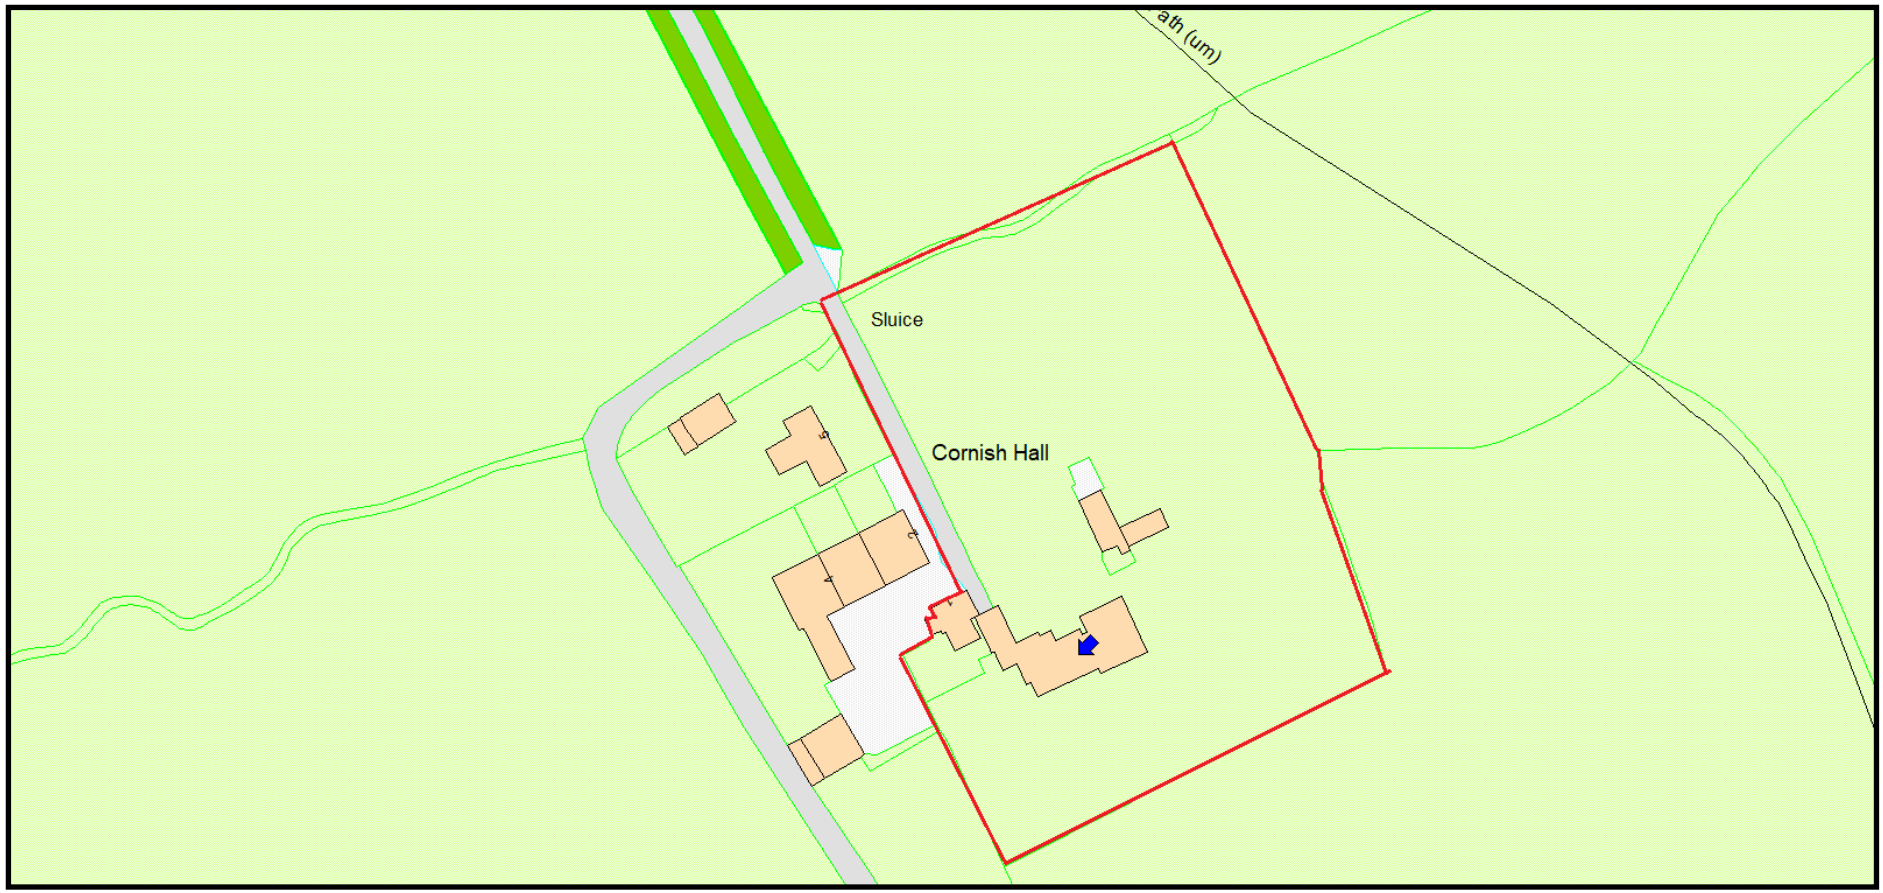

Cornish Hall – Location Plan – Showing Wrexham Road

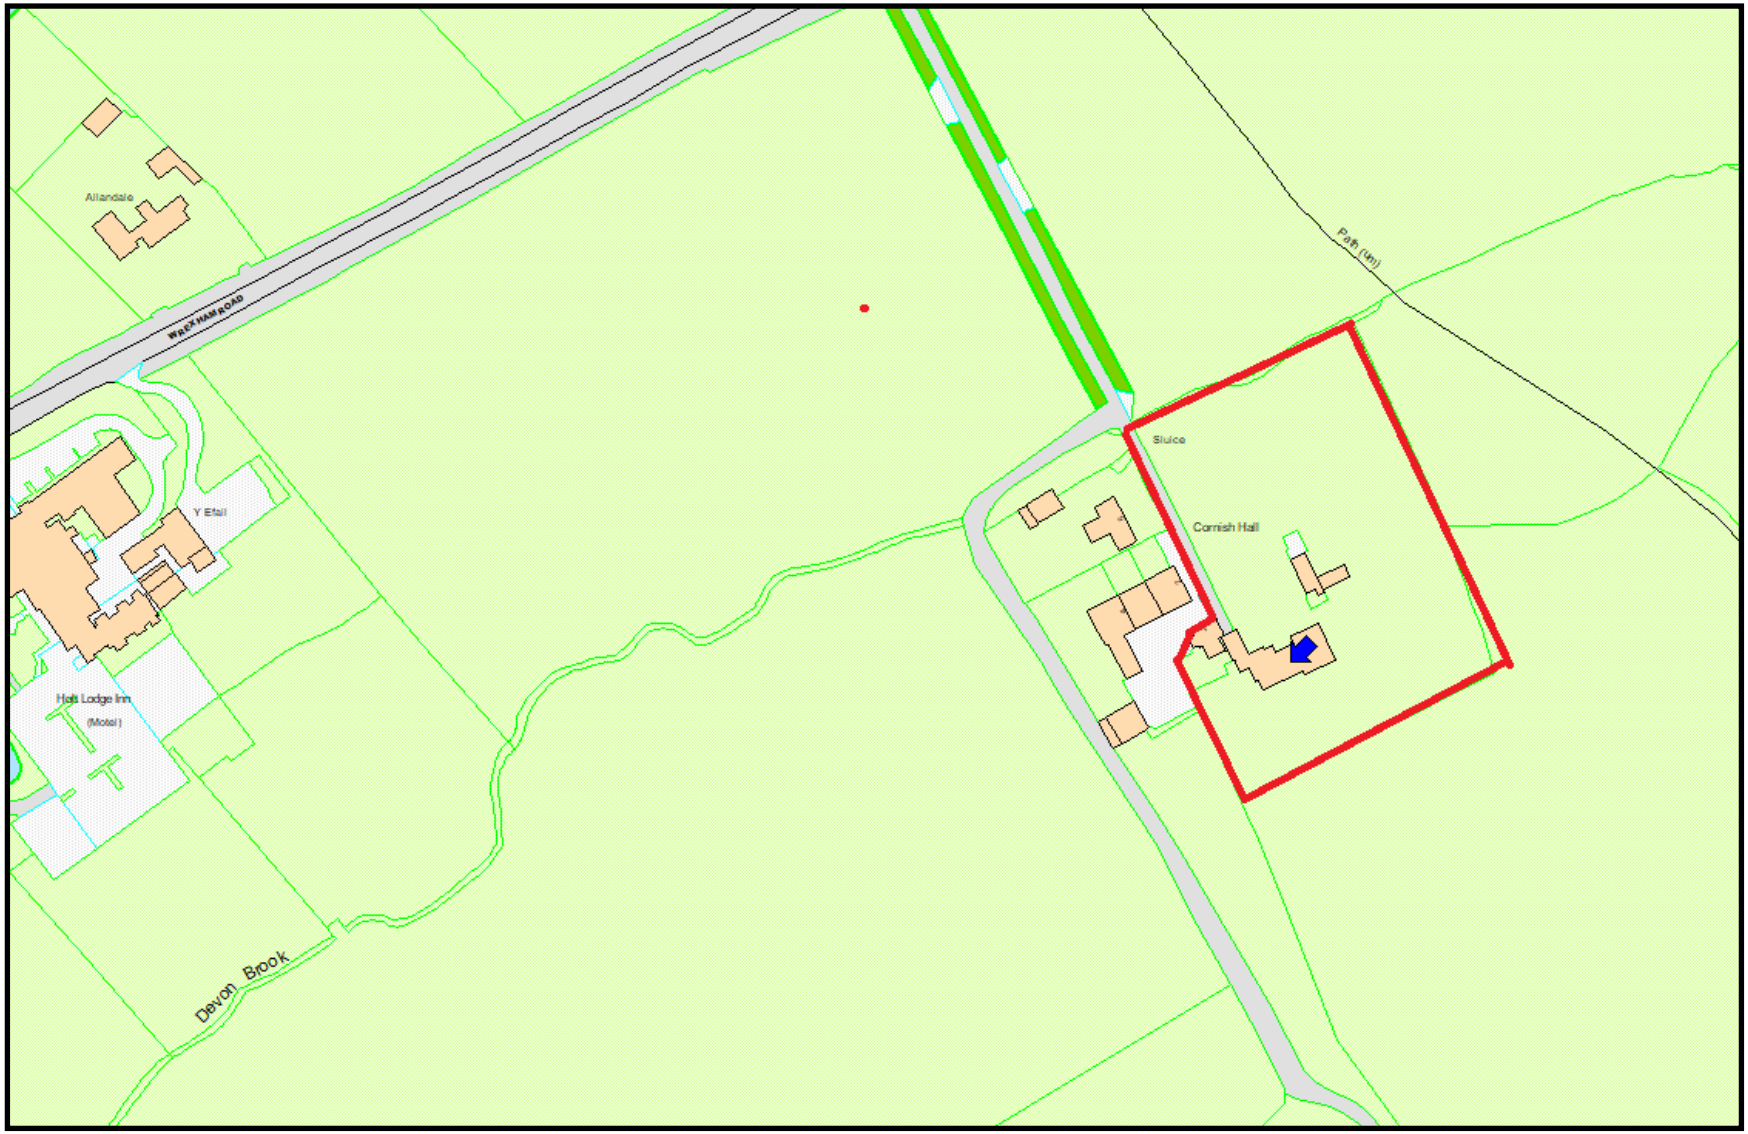

Cornish Hall – 1:500 (Showing Fenced Area) - No trees affected by fencing.

