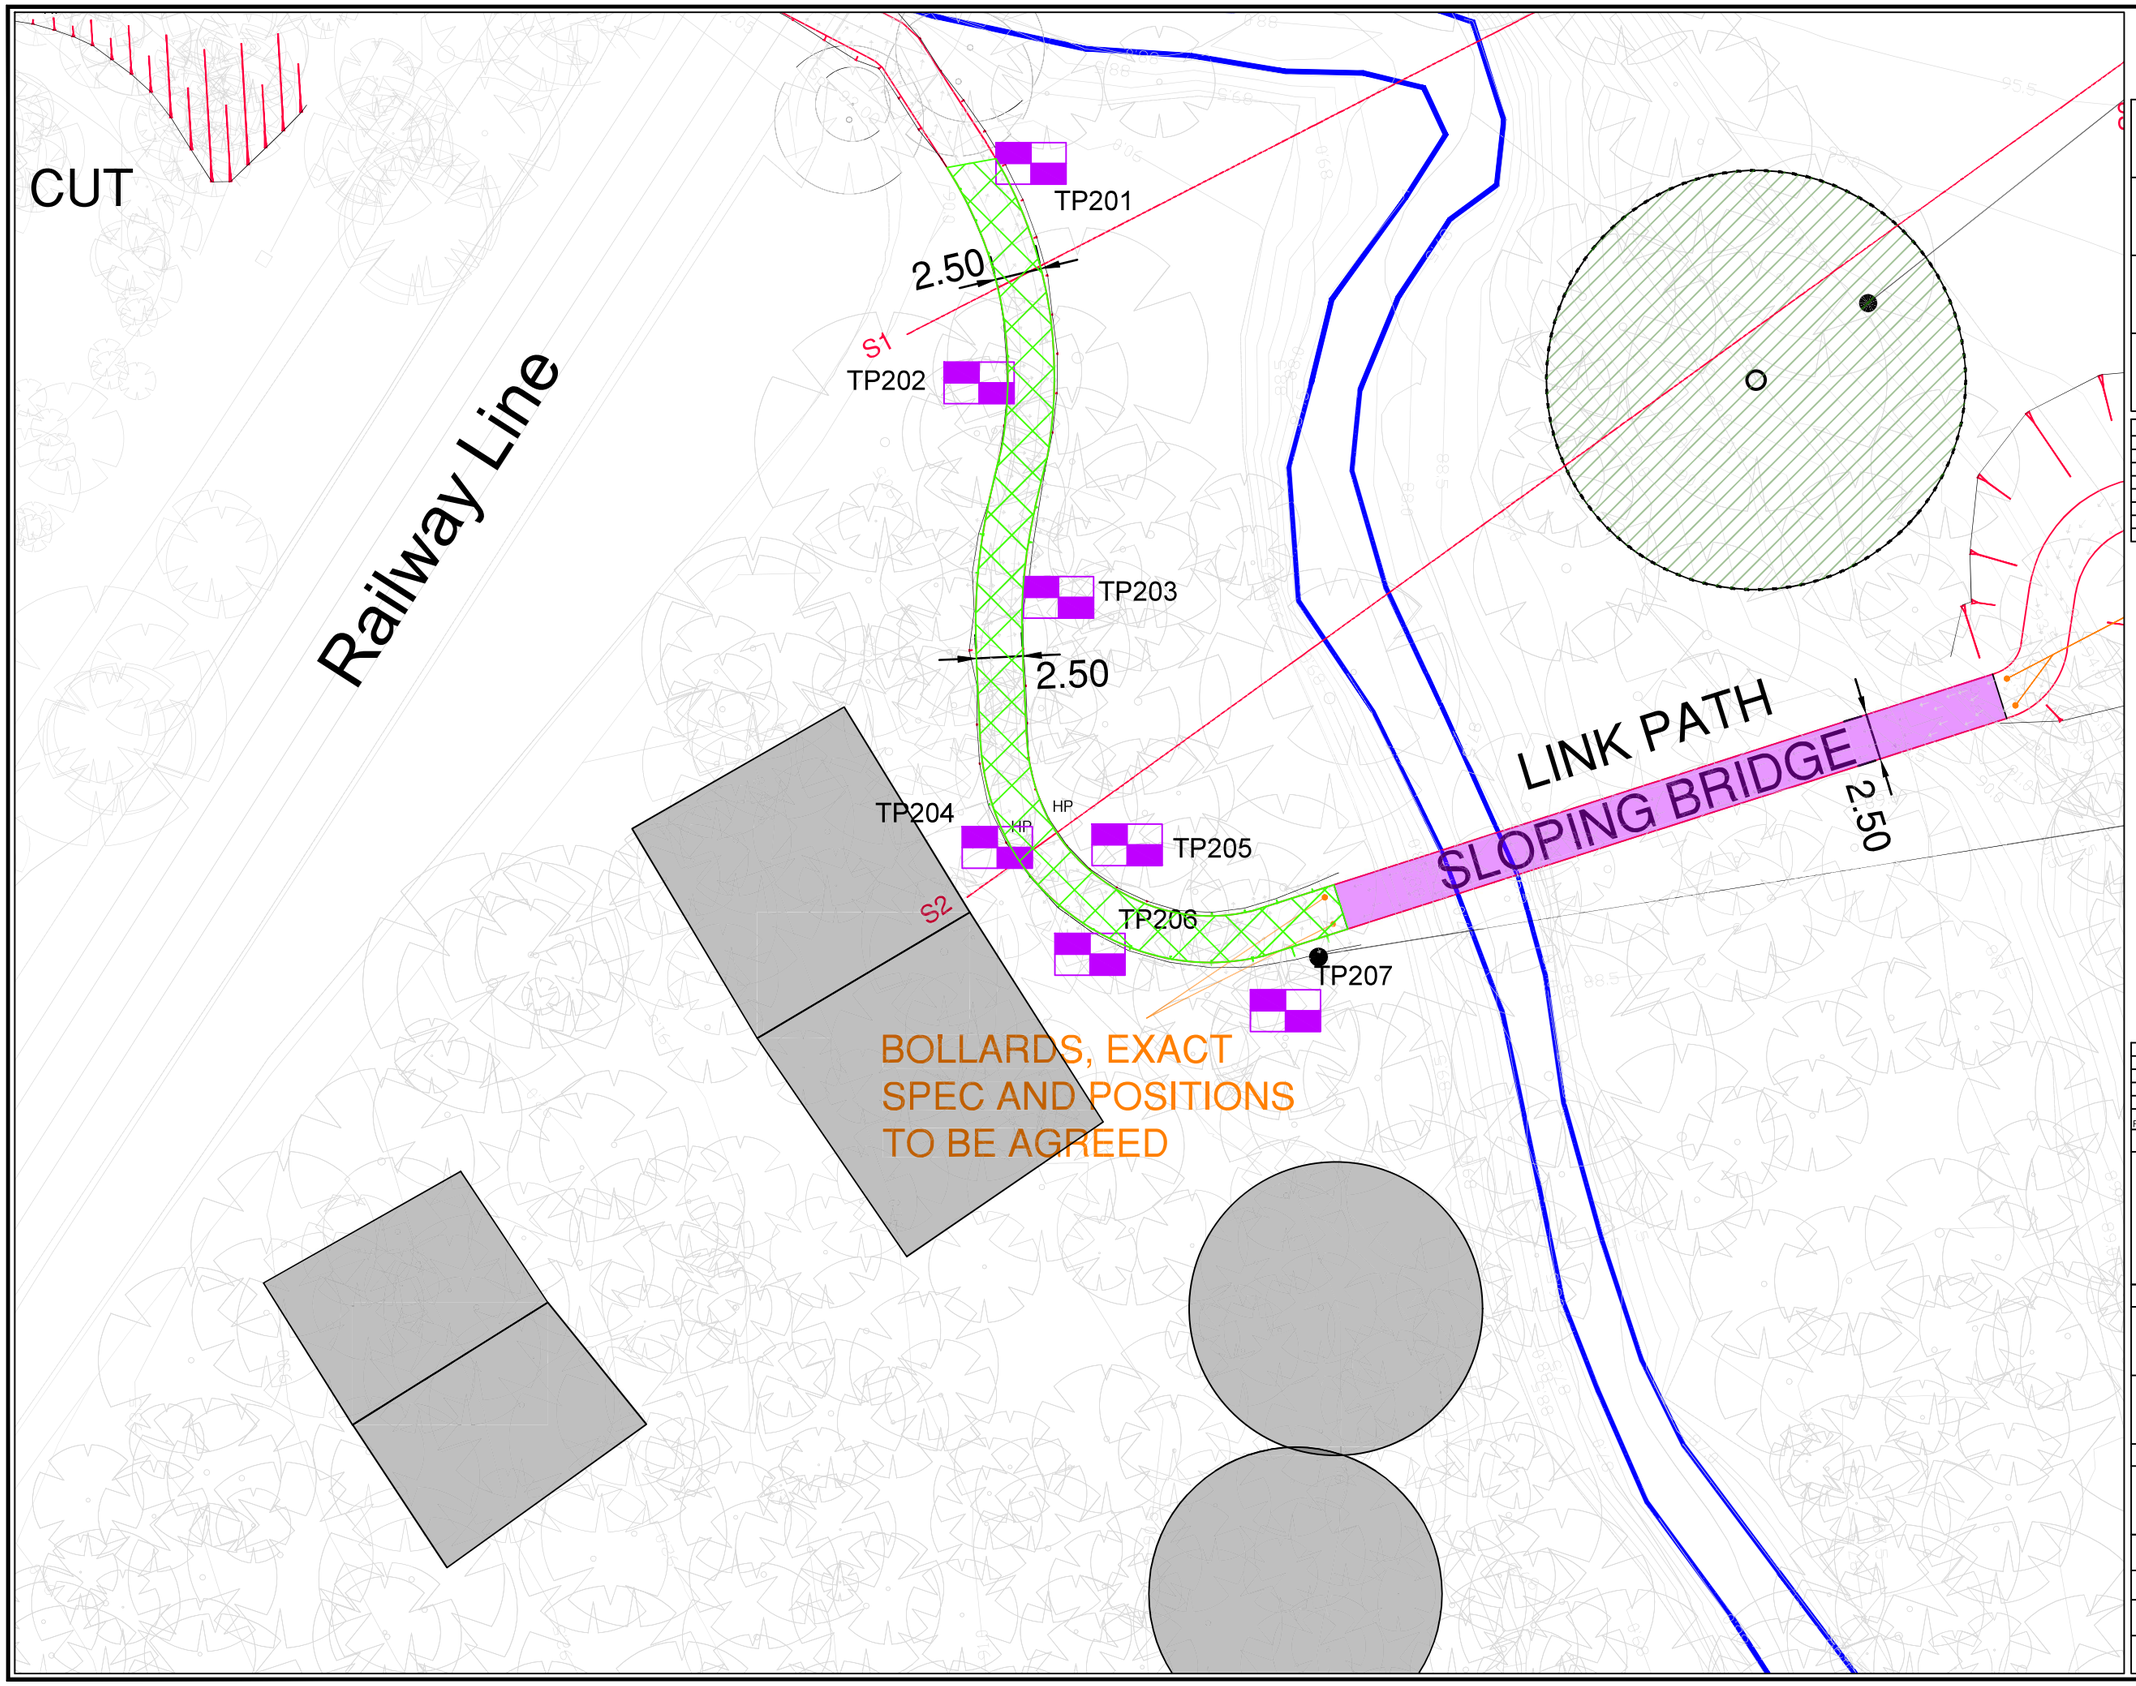


KEY

	Machine Excavated Trial Pit
	Historical Tanks Based on 1:10560 OS Historical Map, 1964
	Historical Building Based on 1:10560 OS Historical Map, 1964
	Area of Stacked Cellweb Design

COORDINATES

Reference	Easting	Northing
TP201	331683,43	348398,94
TP202	331680,63	348387,13
TP203	331684,90	348375,58
TP204	331681,61	348362,13
TP205	331688,59	348362,27
TP206	331688,60	348356,39
TP207	331697,12	348353,35

INFO

Rev.	Description	By	Date
A	Added coordinates for trial pit locations	AW	01.08.25

Revision History

REFA CONSULTING ENGINEERS
45 Bridgeman Terrace
Wigan
Lancashire
WN1 1TT
01942 826020
Info@refa.co.uk
www.refa.co.uk

Client

SG Estates

Wrexham Road, Rhostyllen

Drawing

Supplementary Investigation Location Plan - National Trust

Sheet Size	Scale at Sheet Size	Date	Drawn By	Checked By
A3	nts	20/06/2025	AB	

Project Number	Drawing Number	Current Revision
22094	22094/16	A