

Scale = 1:100 @ A3

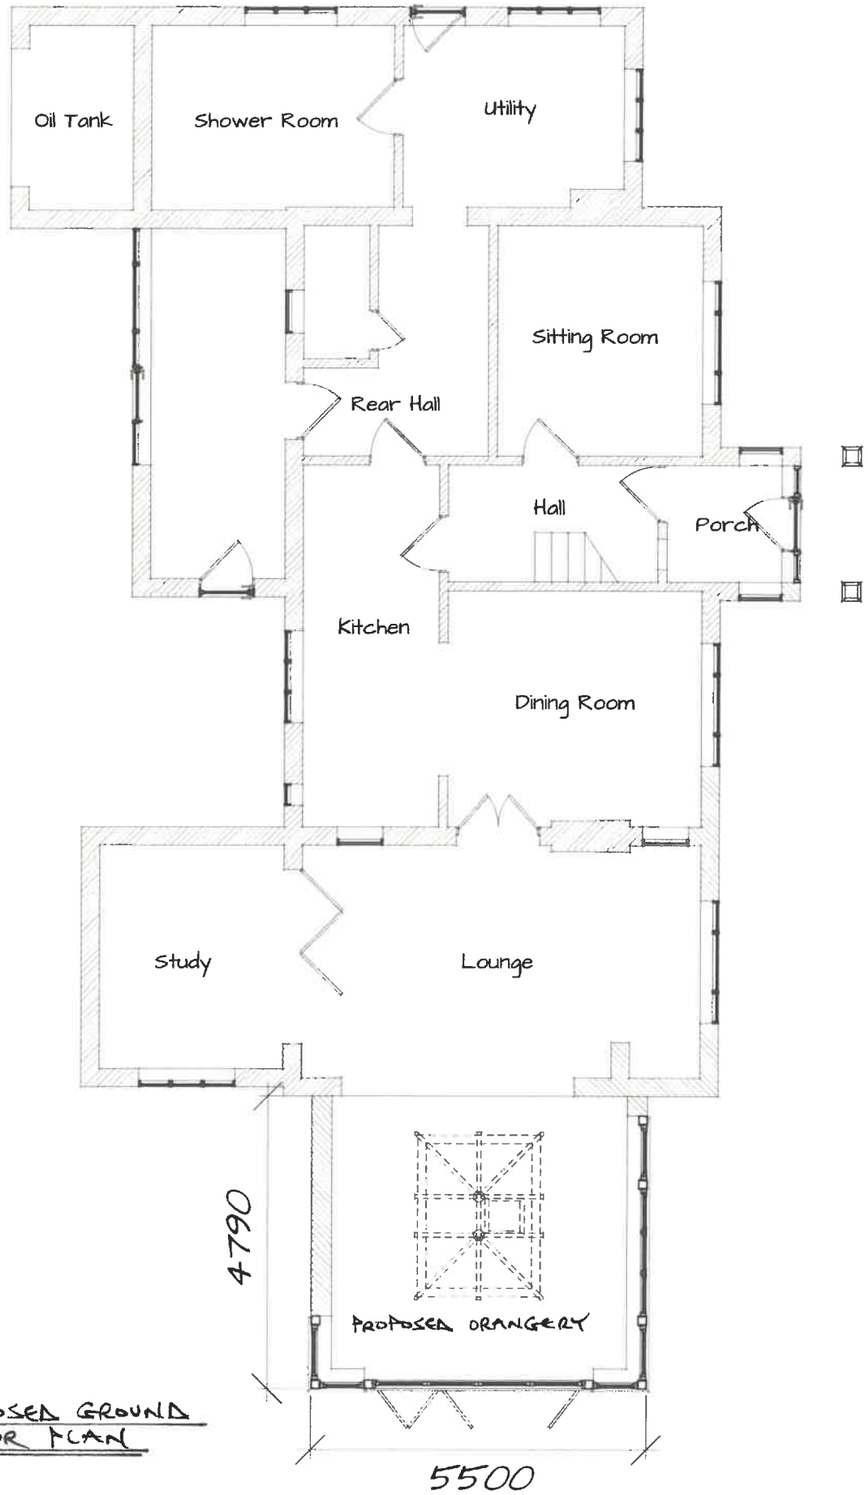

PROPOSED GROUND FLOOR PLAN

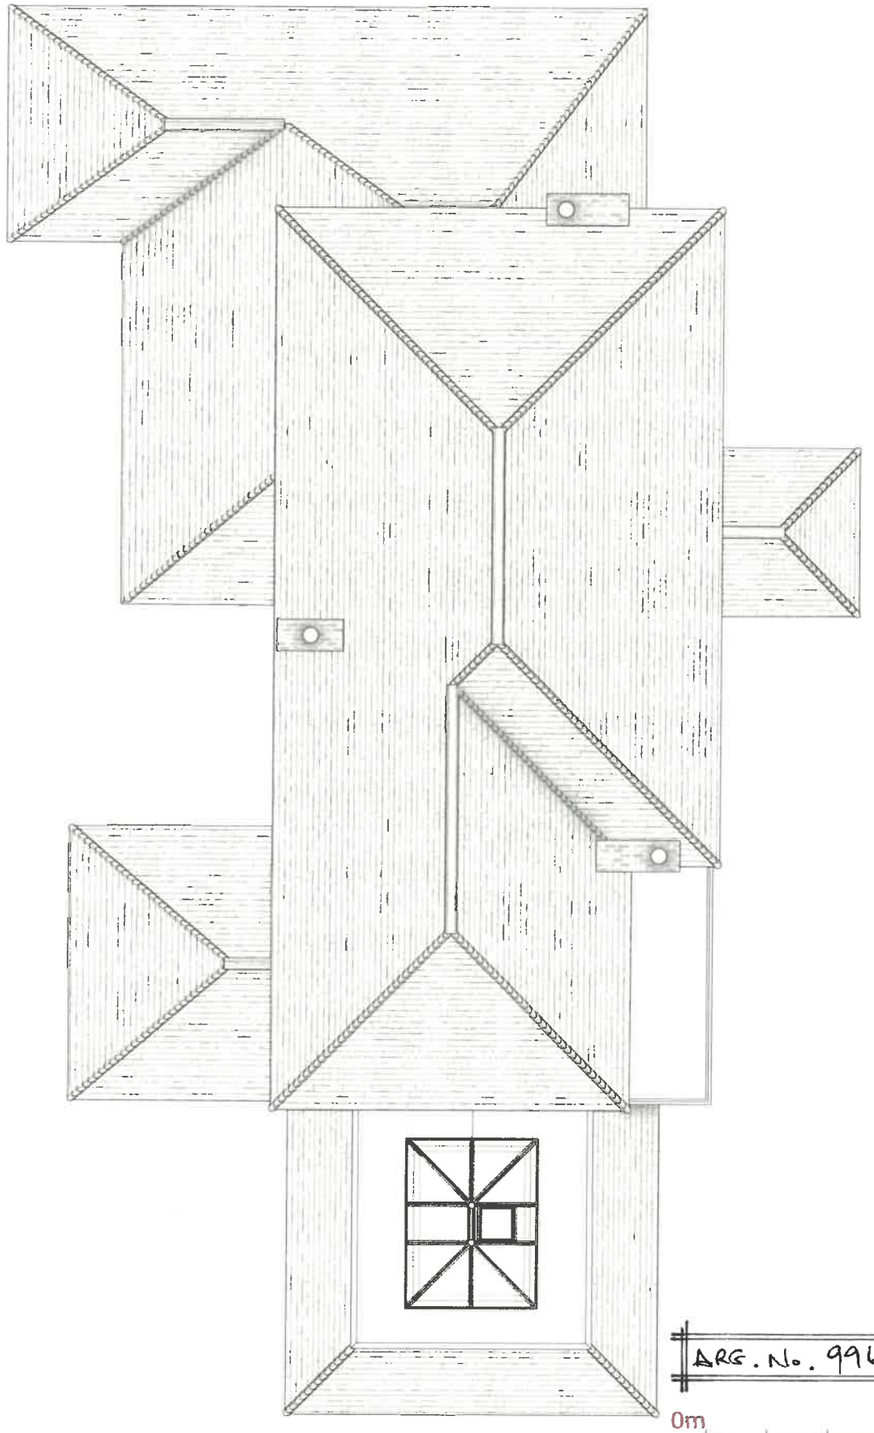

PROPOSED ROOF PLAN

ARG. No. 99647/05

0m 5m

Julius Bahn
OAK BUILDINGS
The Millfarks Heath Hill Road Wombourne, Wolverhampton, England, WV5 8AP
Tel: 01384 290611
www.primeoak.co.uk
Email: info@primeoak.co.uk

99647
OV/JR/01 - 27/08/2026

Proposed Plan - (3)P

© All rights reserved. Julius Bahn ("Julius Bahn") has asserted their right pursuant to s. 77 Copyright, Designs & Patents Act 1988to be identified as the author of this work. The copyright in this drawing vests with Julius Bahn and may only be reproduced with permission.