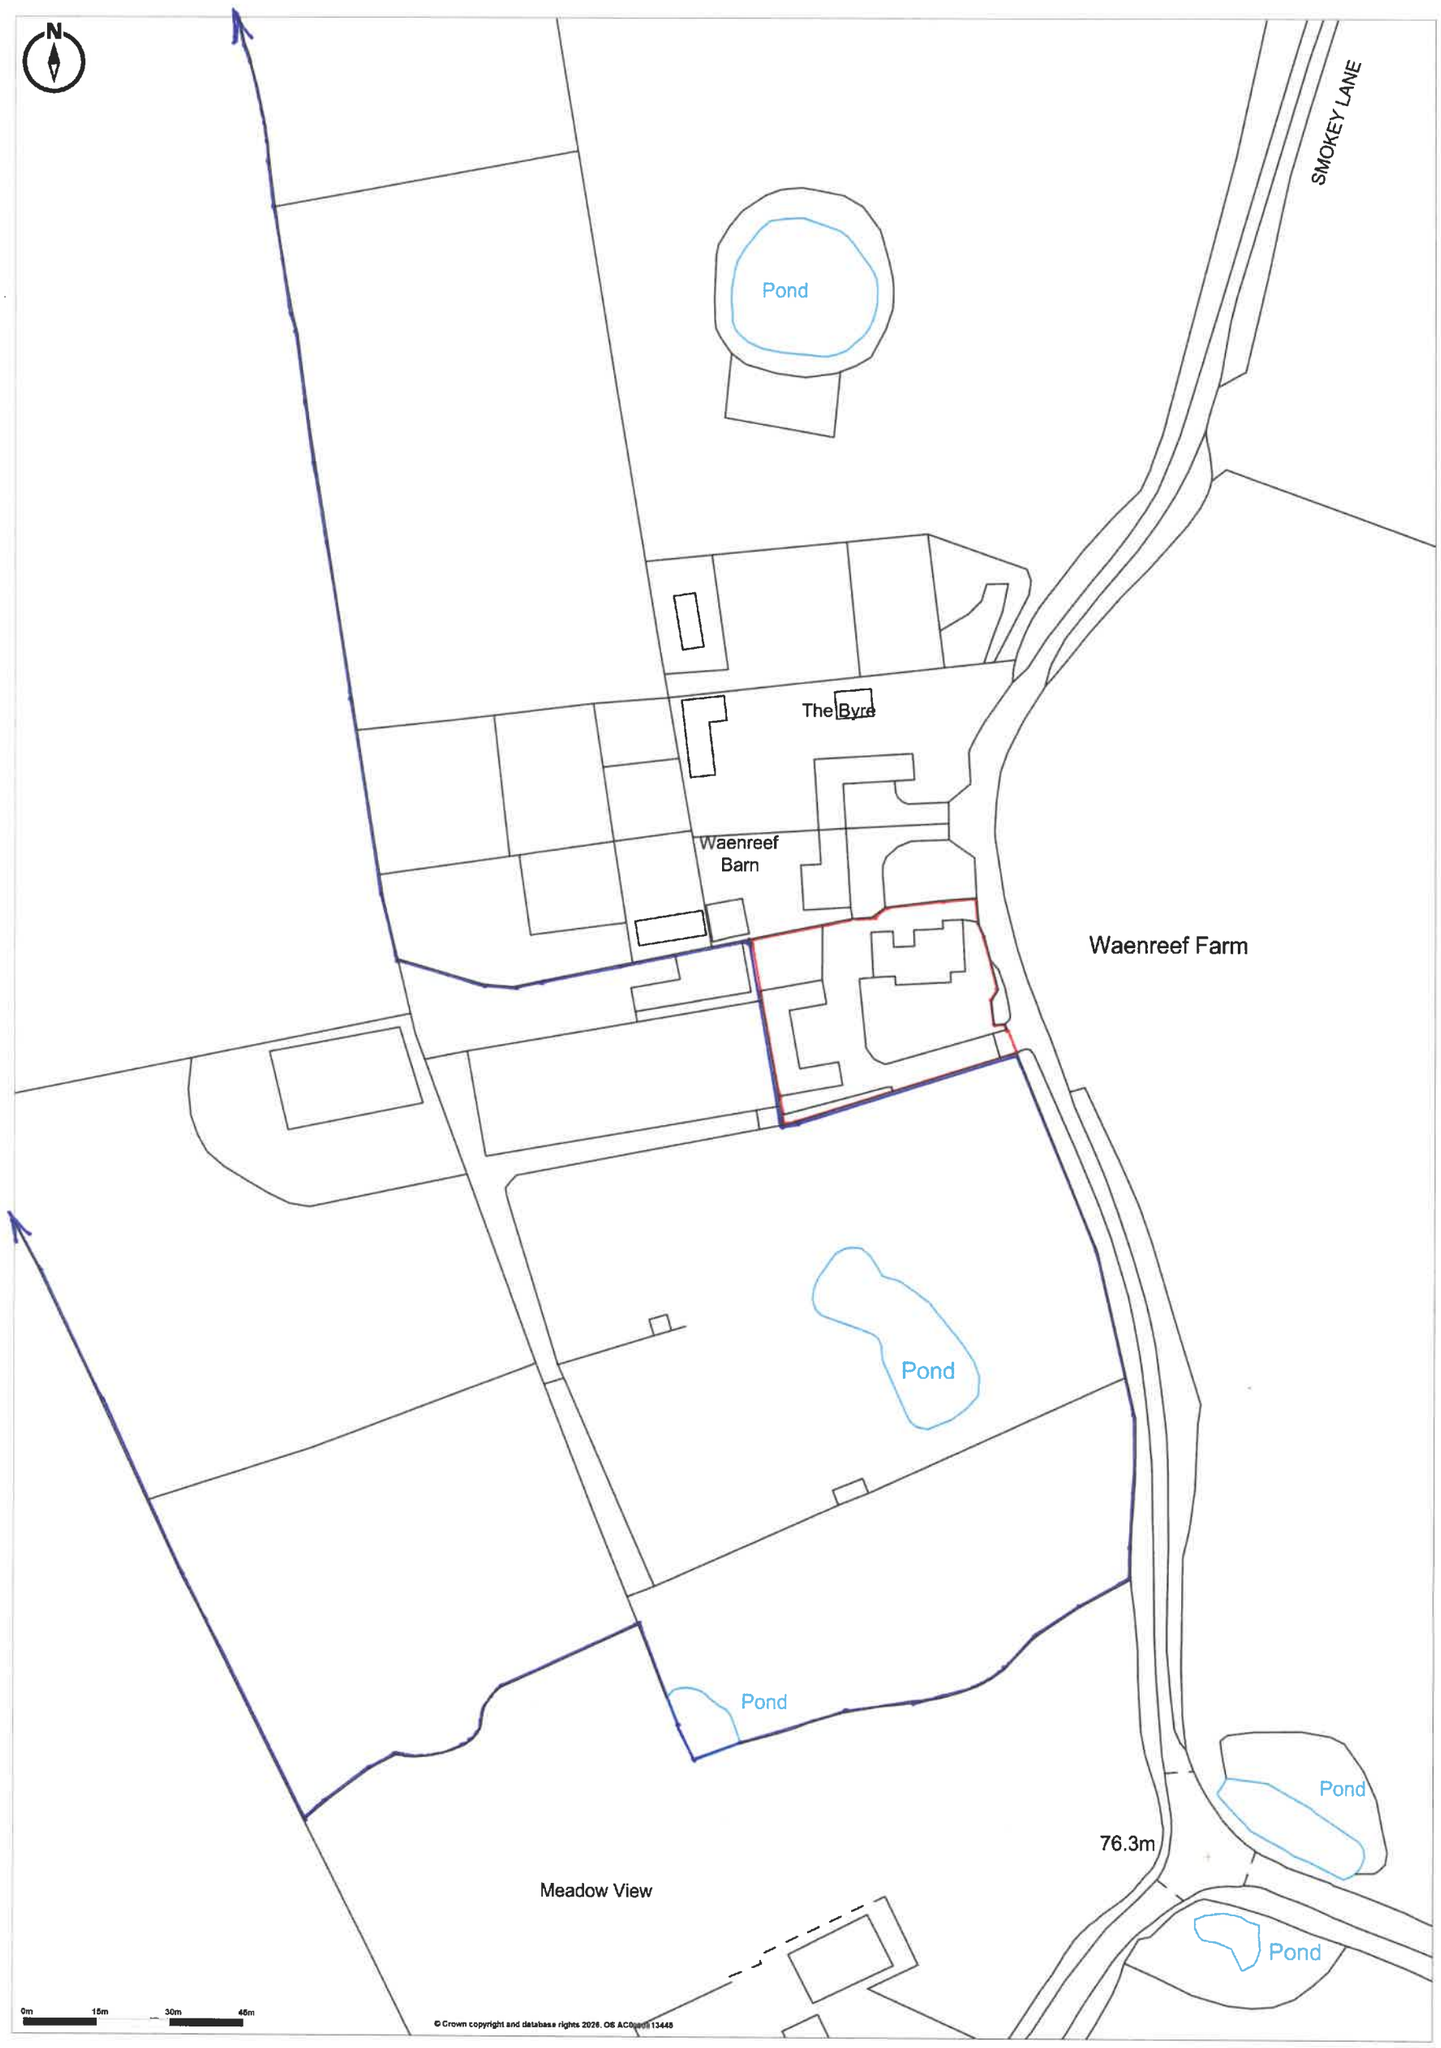


Promap
LANDMARK INFORMATION

© Crown copyright and database rights 2026. OS AC0000813445
Plotted Scale - 1:1250. Paper Size - A3

LOCATION PLAN

DRG. No. 99647/01