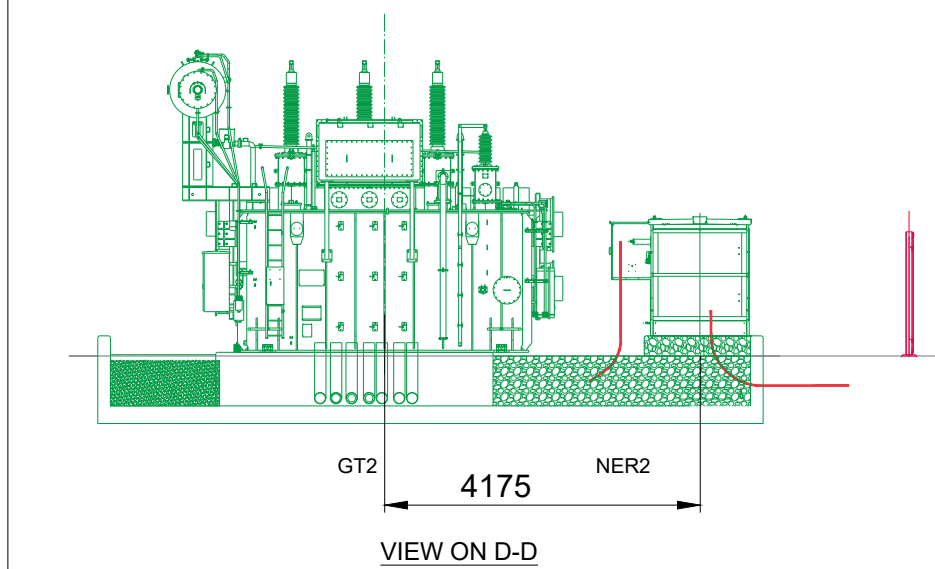
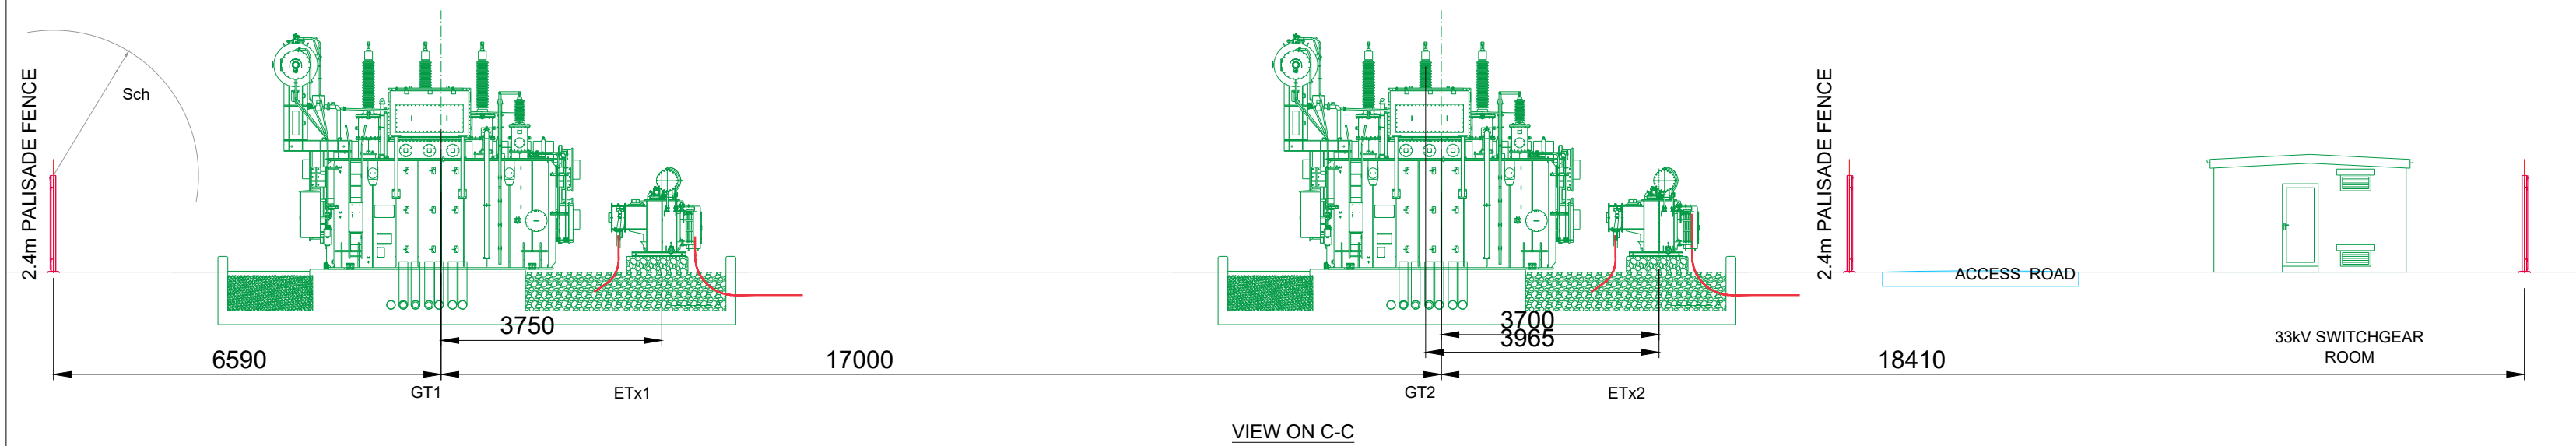
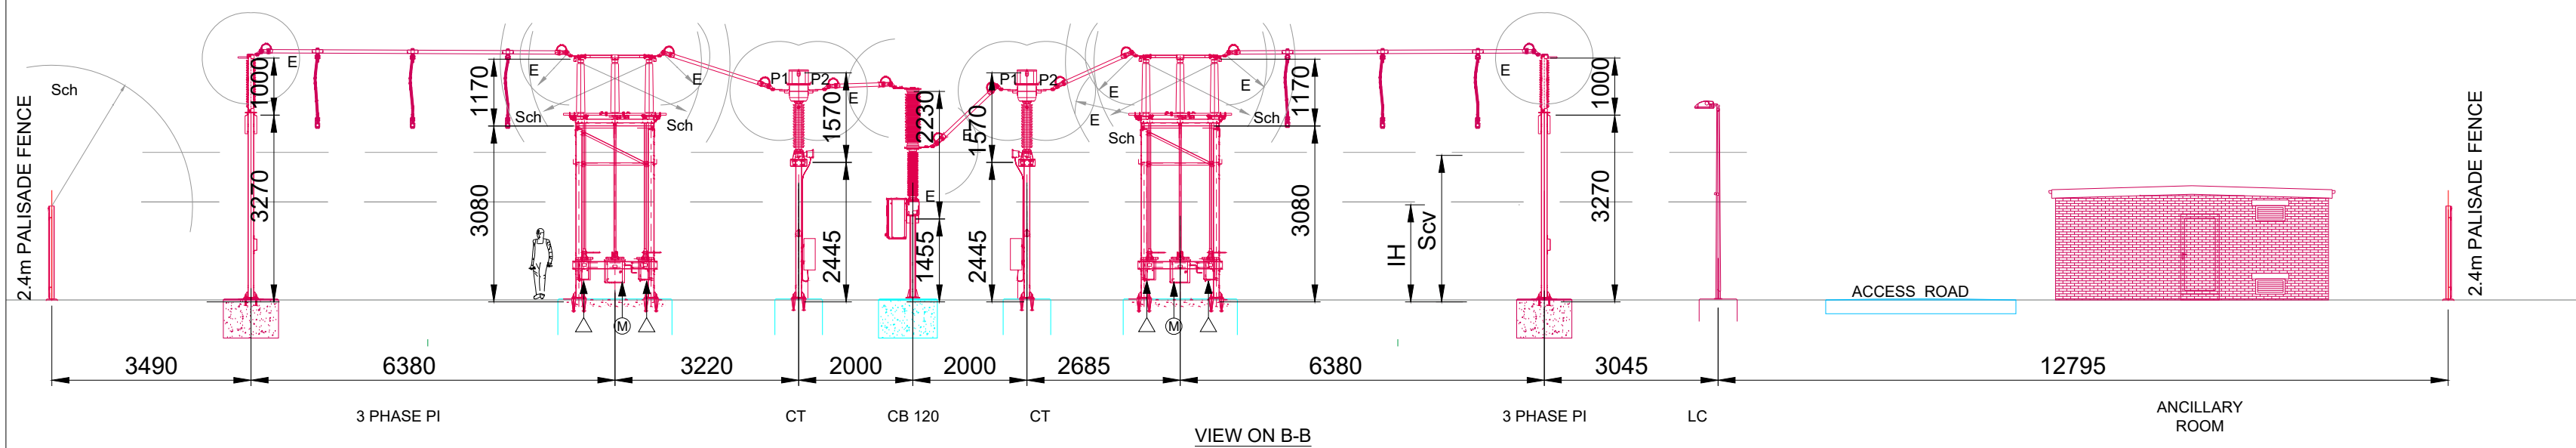
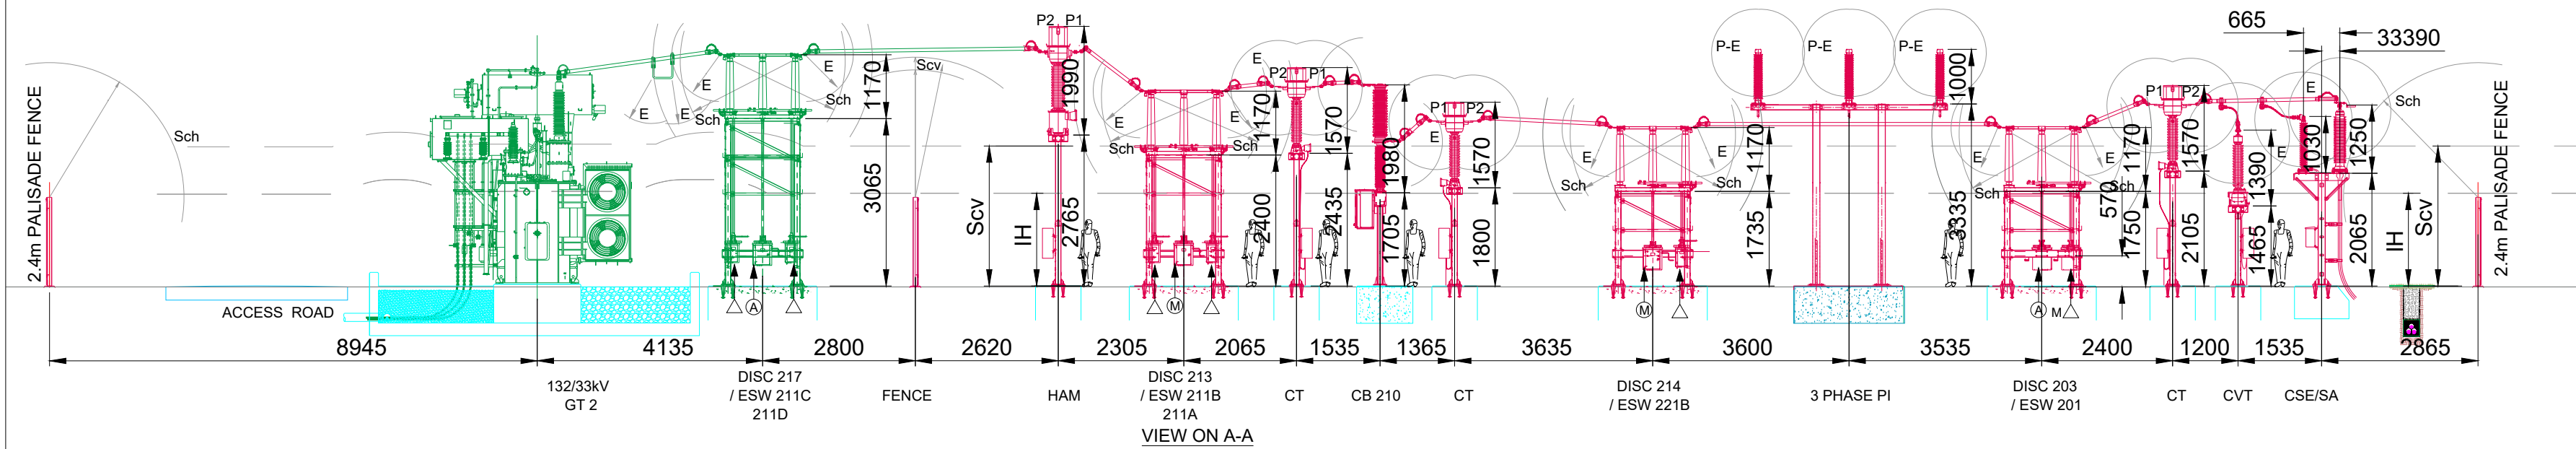


This drawing is the copyright of AXIS P.E.D Limited and may not be loaned, copied or reproduced in any way -or used for any offer, quote, tender or construction purposes without written consent of the company to do so

Follow any figured dimensions - do not scale for construction purposes. IF IN DOUBT ASK.

Revision History		Date
A	SUBSTATION LAYOUT REVISED	16-03-25
B	Substation Layout Updated	07-09-26

Chester Office Well House Barns Bretton Chester CH4 9DH		South Manchester Office: Carnilla House 76 Water Lane Wilmslow SK9 9BB		axis
0844 8700 007		www.axisped.co.uk		
client: KRONOSPAN				
project: KRONOSPAN NORTH ACCESS ROAD				
drawing title: PROPOSED 132kV SUBSTATION - EQUIPMENT ELEVATIONS				
date: SEPTEMBER 2026		drawn by: SK		checked: BC
drawing number: PLANNING DRAWING 7		status: FOR PLANNING		
scale(s): 1:150 @A2		rev: B		
planning environment design				