
STAIRCASE SECTION A-A

Scale 1:50 at A4

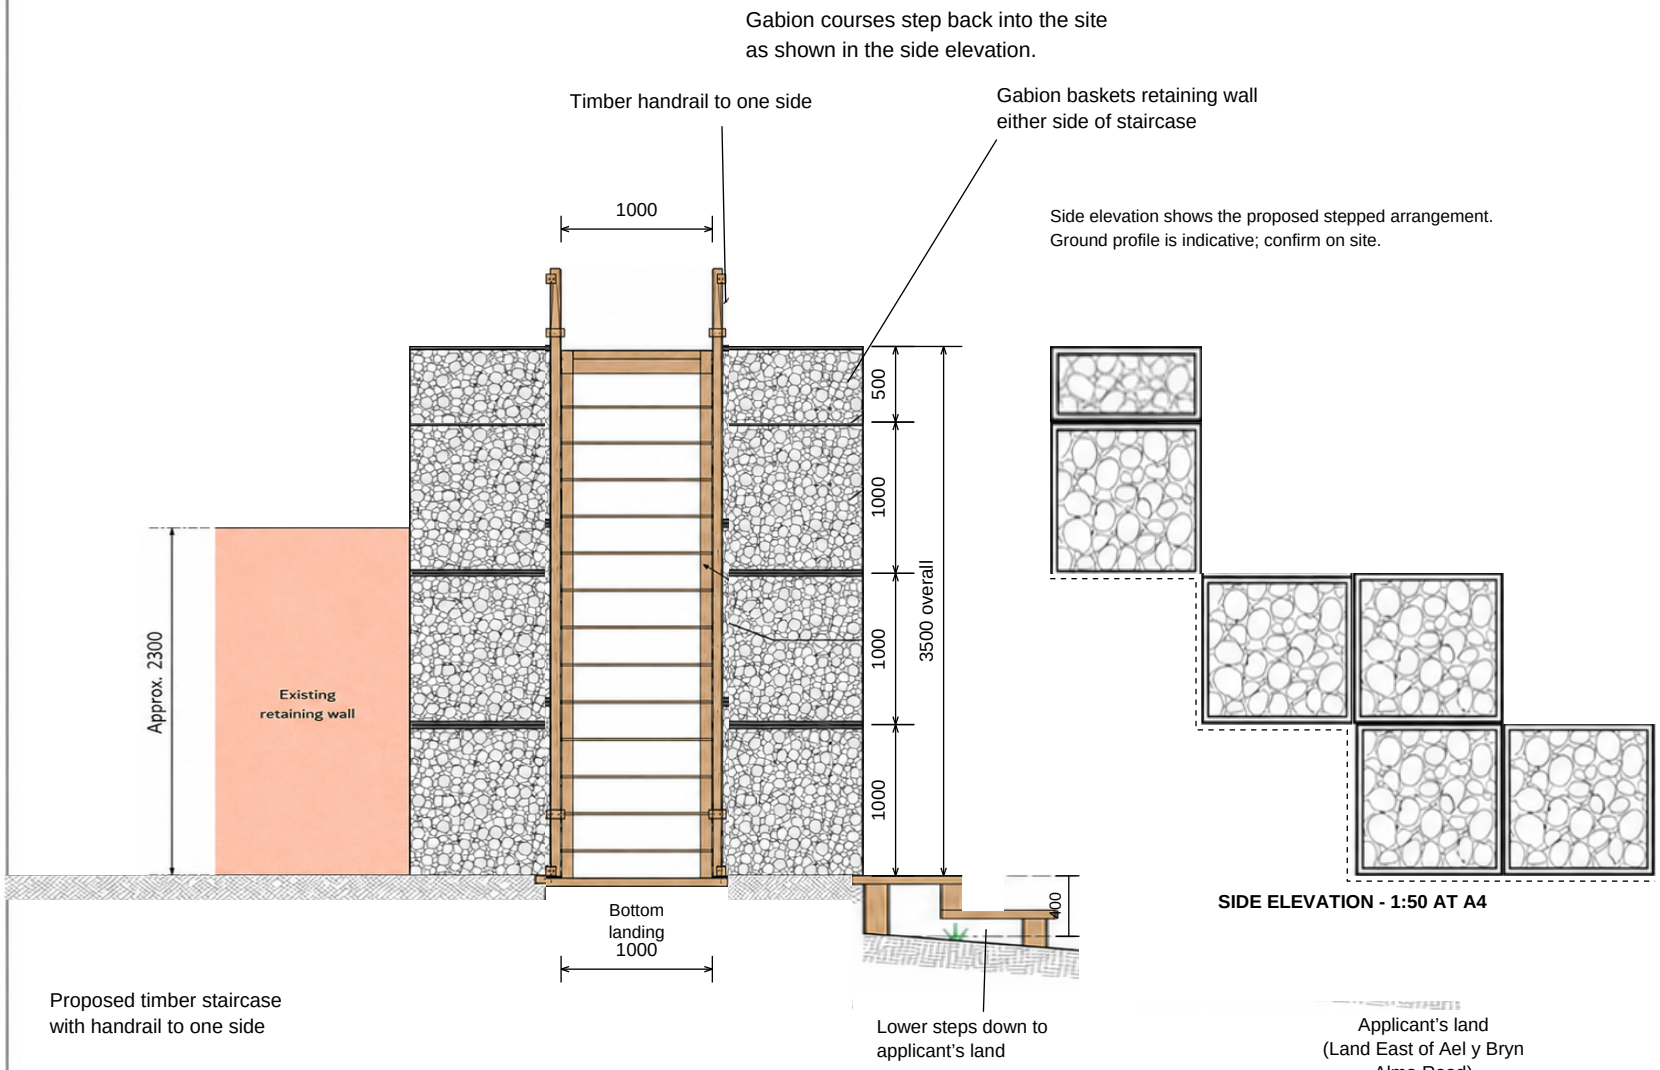

NOTES

1. All dimensions are in millimetres unless noted otherwise.
2. All levels are indicative and to be confirmed on site.
3. Materials as specified in Planning Application and drawings.

ALL DIMENSIONS ARE IN MILLIMETRES UNLESS NOTED OTHERWISE

NOTES

1. This drawing is to be read in conjunction with all other drawings and documents submitted with this application.

PROJECT

Land East of Ael y Bryn
Alma Road
Froncysyllte
LL20 7RN

DRAWING TITLE

STAIRCASE SECTION A-A

Showing Proposed Staircase with Gabion Retaining Walls

DRAWING NO.	REV.
P05	-
DATE: 29/06/2026	SCALE: 1:50 at A4
DRAWN BY: AH	CHECKED BY: -

SHEET

1 of 1