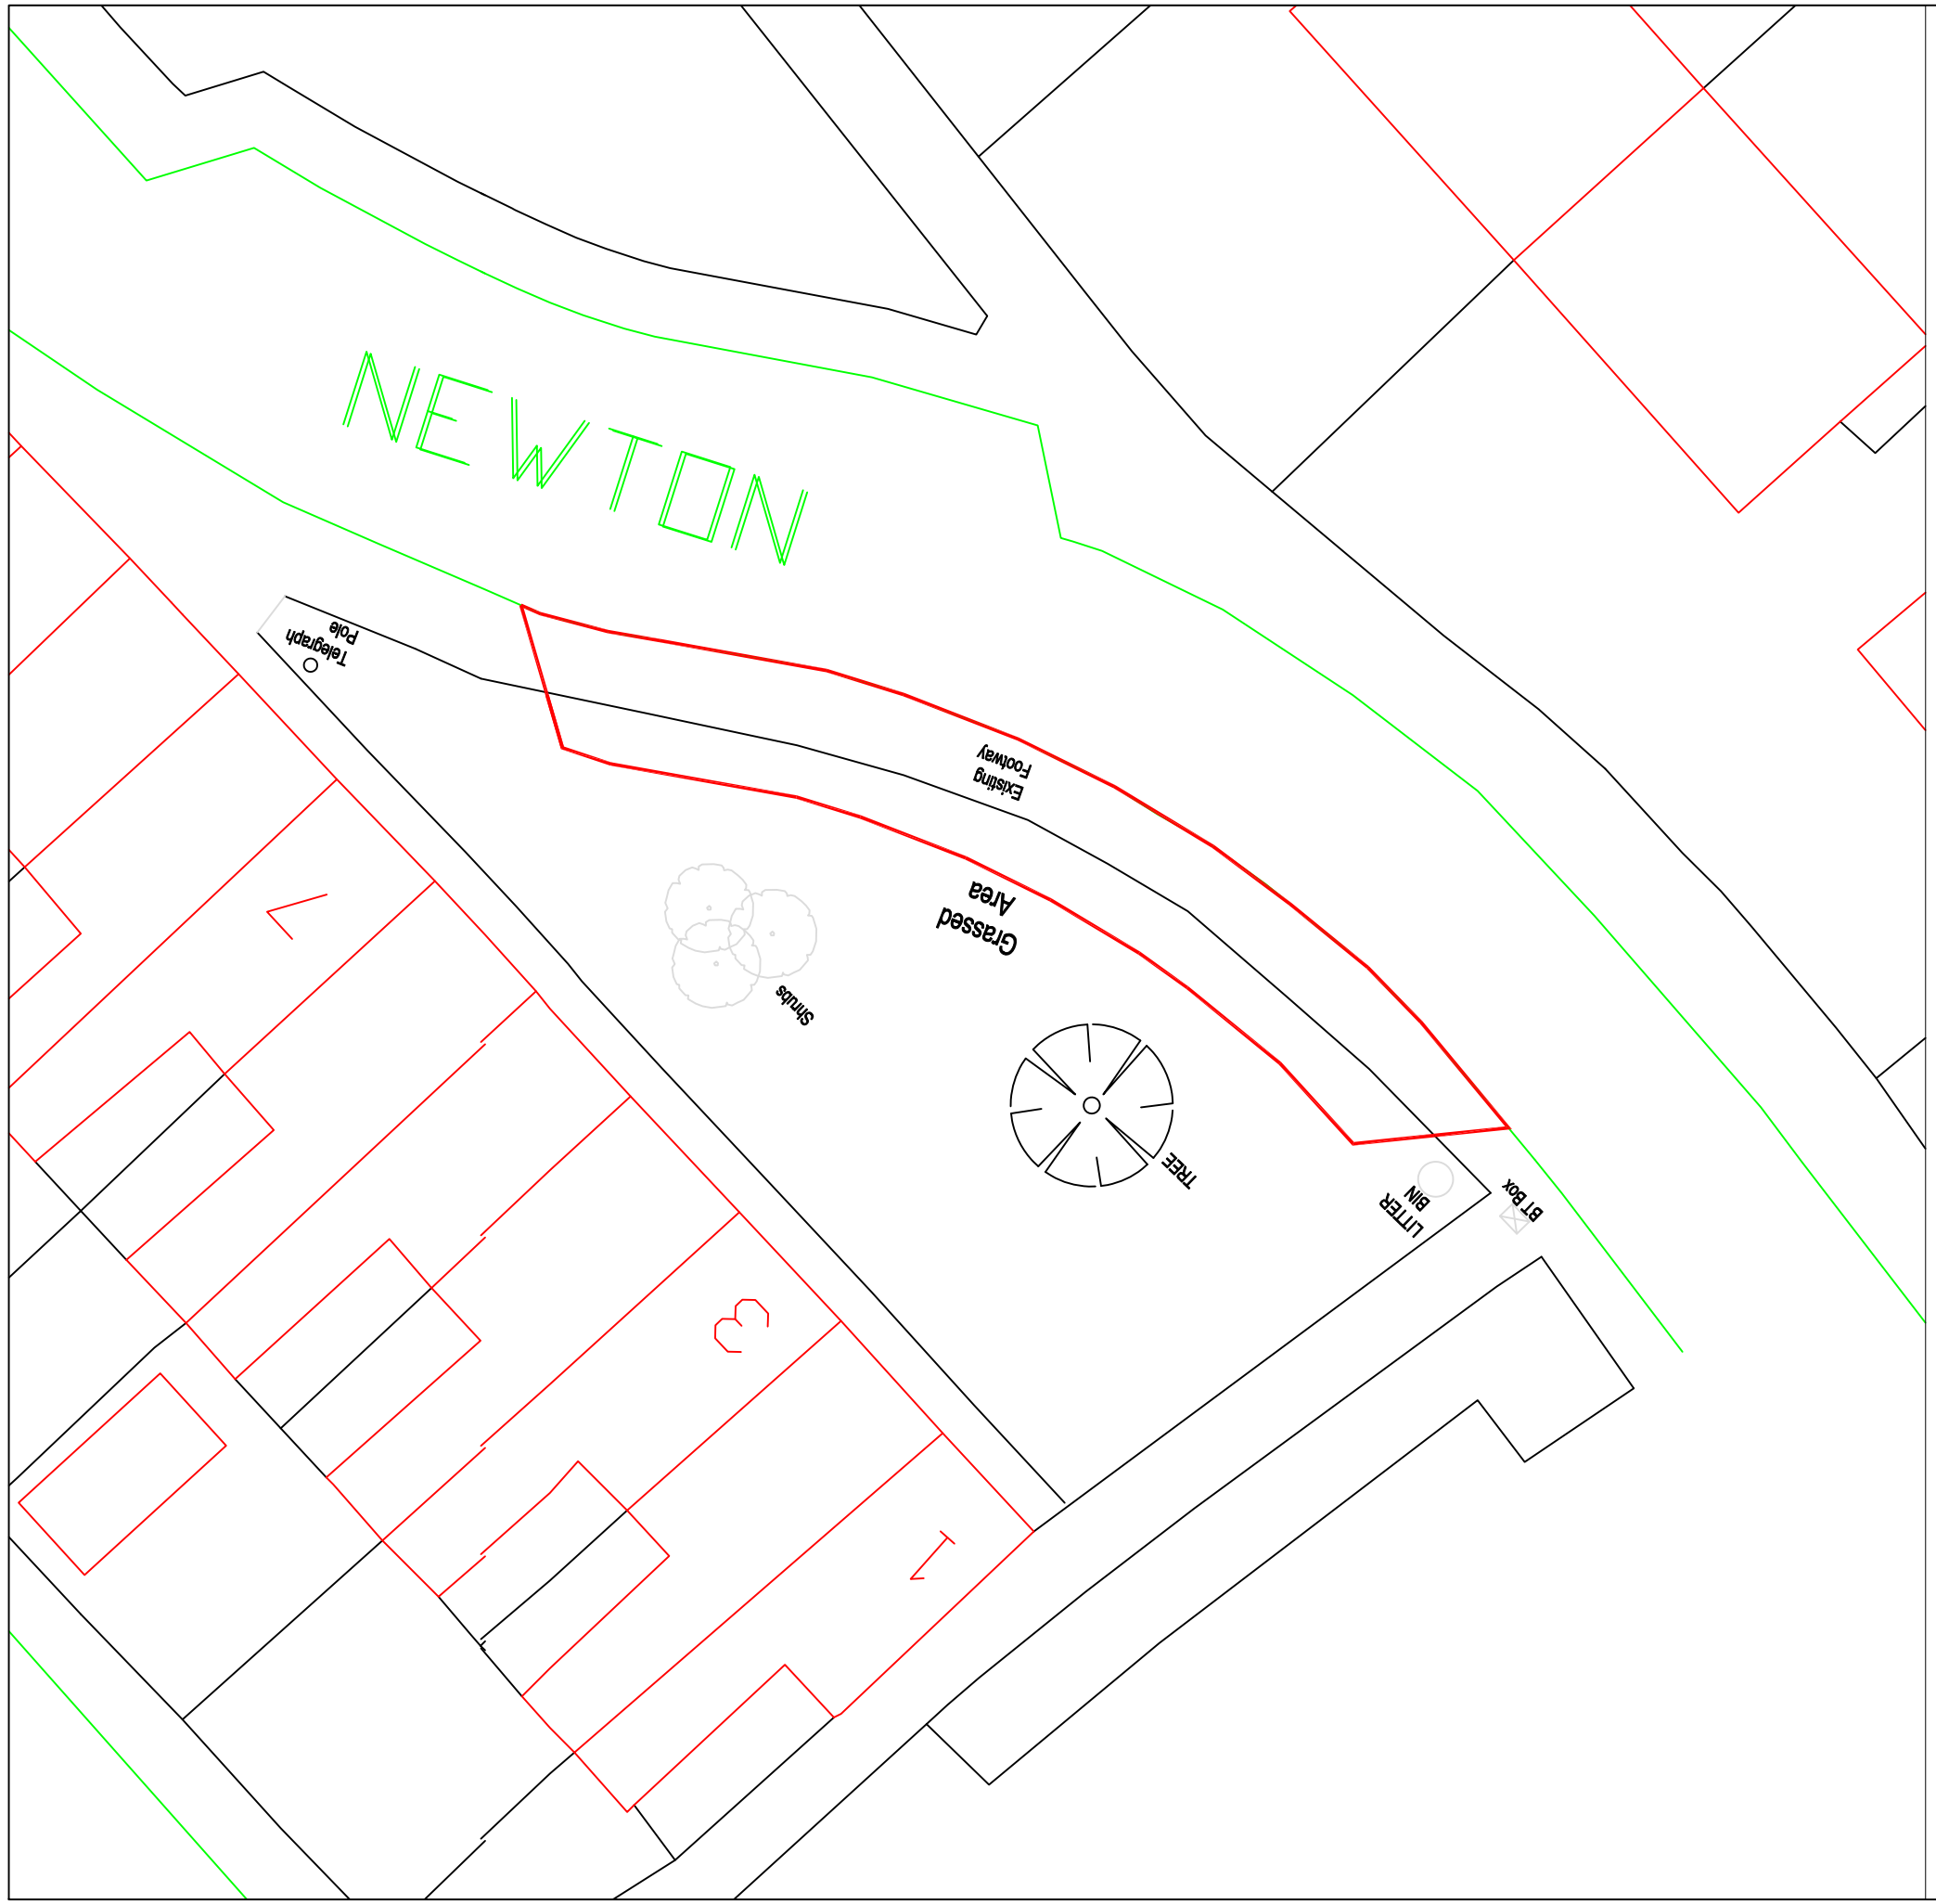


Notes

Provide 3 layby parking spaces
New path required at the rear

Planning application required

It is prohibited to remove hedges or trees during the nesting season, (Approx mid-March to September)

Check for Virgin Media cables in footway and garden areas

KEY

Site location plan

All setting out to be agreed with WCBC prior to commencing works on site

WREXHAM COUNTY BOROUGH COUNCIL
Housing Services,
Housing and Public Protection Department,
Ruthin Road,
Wrexham.
LL13 7TU
Tel: (01978) 315300 Fax: (01978) 315355

Project: Adj. 1-7 Newton, Gresford			
Detail: Site location			
Drawn By: RS	Date: July 2026	Checked By:	
Scale: A3@1:200	Project No: ???	Dwg No: 03	Rev: Preliminary