
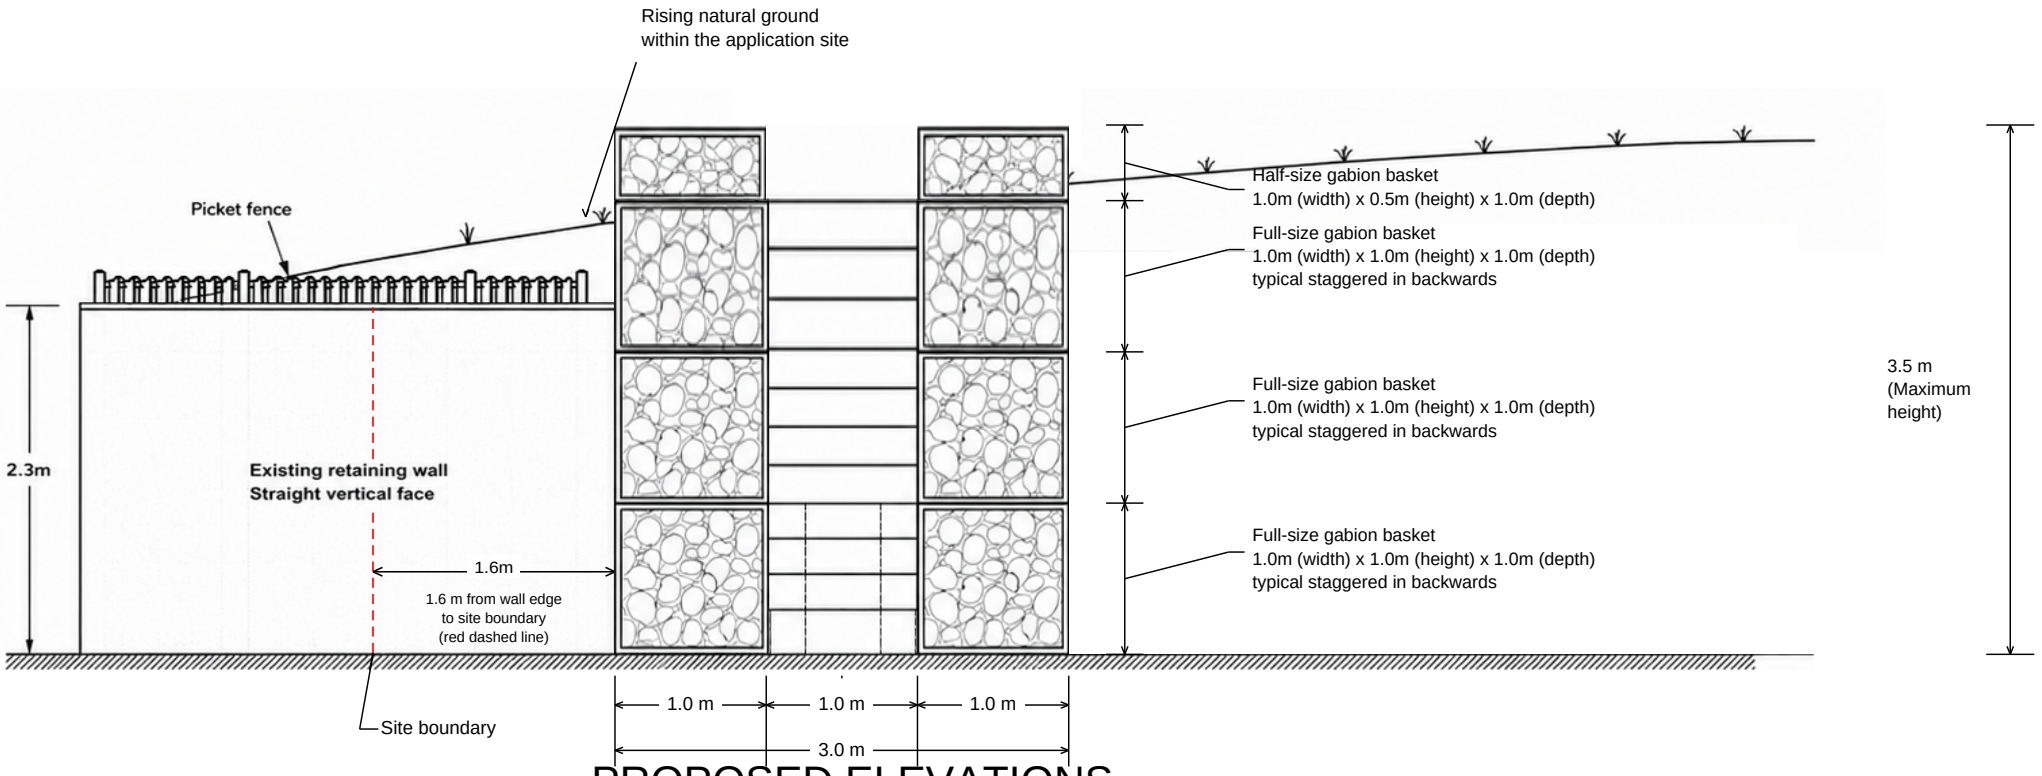


PROPOSED ELEVATIONS

Bottoms course of full-size gabion baskets is flush / in line with the existing retaining wall face (same front face).

Half-size gabion basket in lowest staircase
1.0m (width) x 0.5m (height) x 1.0m (depth)
Total 10 half-size gabion baskets

Staircase
1.0m wide

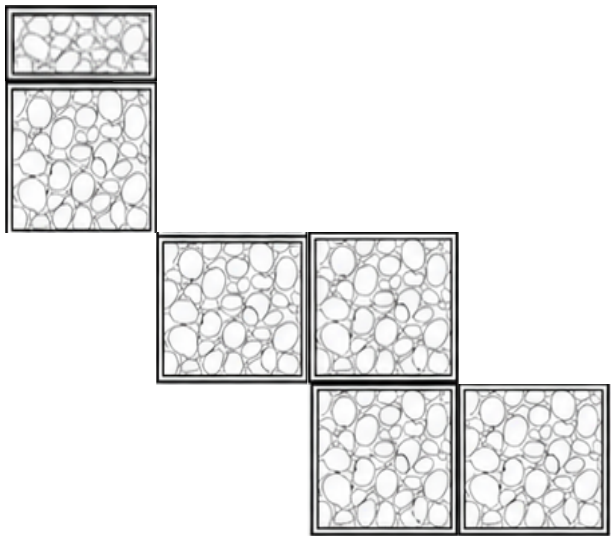

Full-size gabion baskets. 1.0m (width) x 1.0m (height) x 1.0m (depth)
Galvanised stepped in backwards on upper tiers
Staircase width 1.0m

Total 10 full-size gabion baskets and 10 half-size gabion baskets under staircase. Total. 10 of each.
All indicated in engineer's drawing.

SCALE 1:50 AT A4