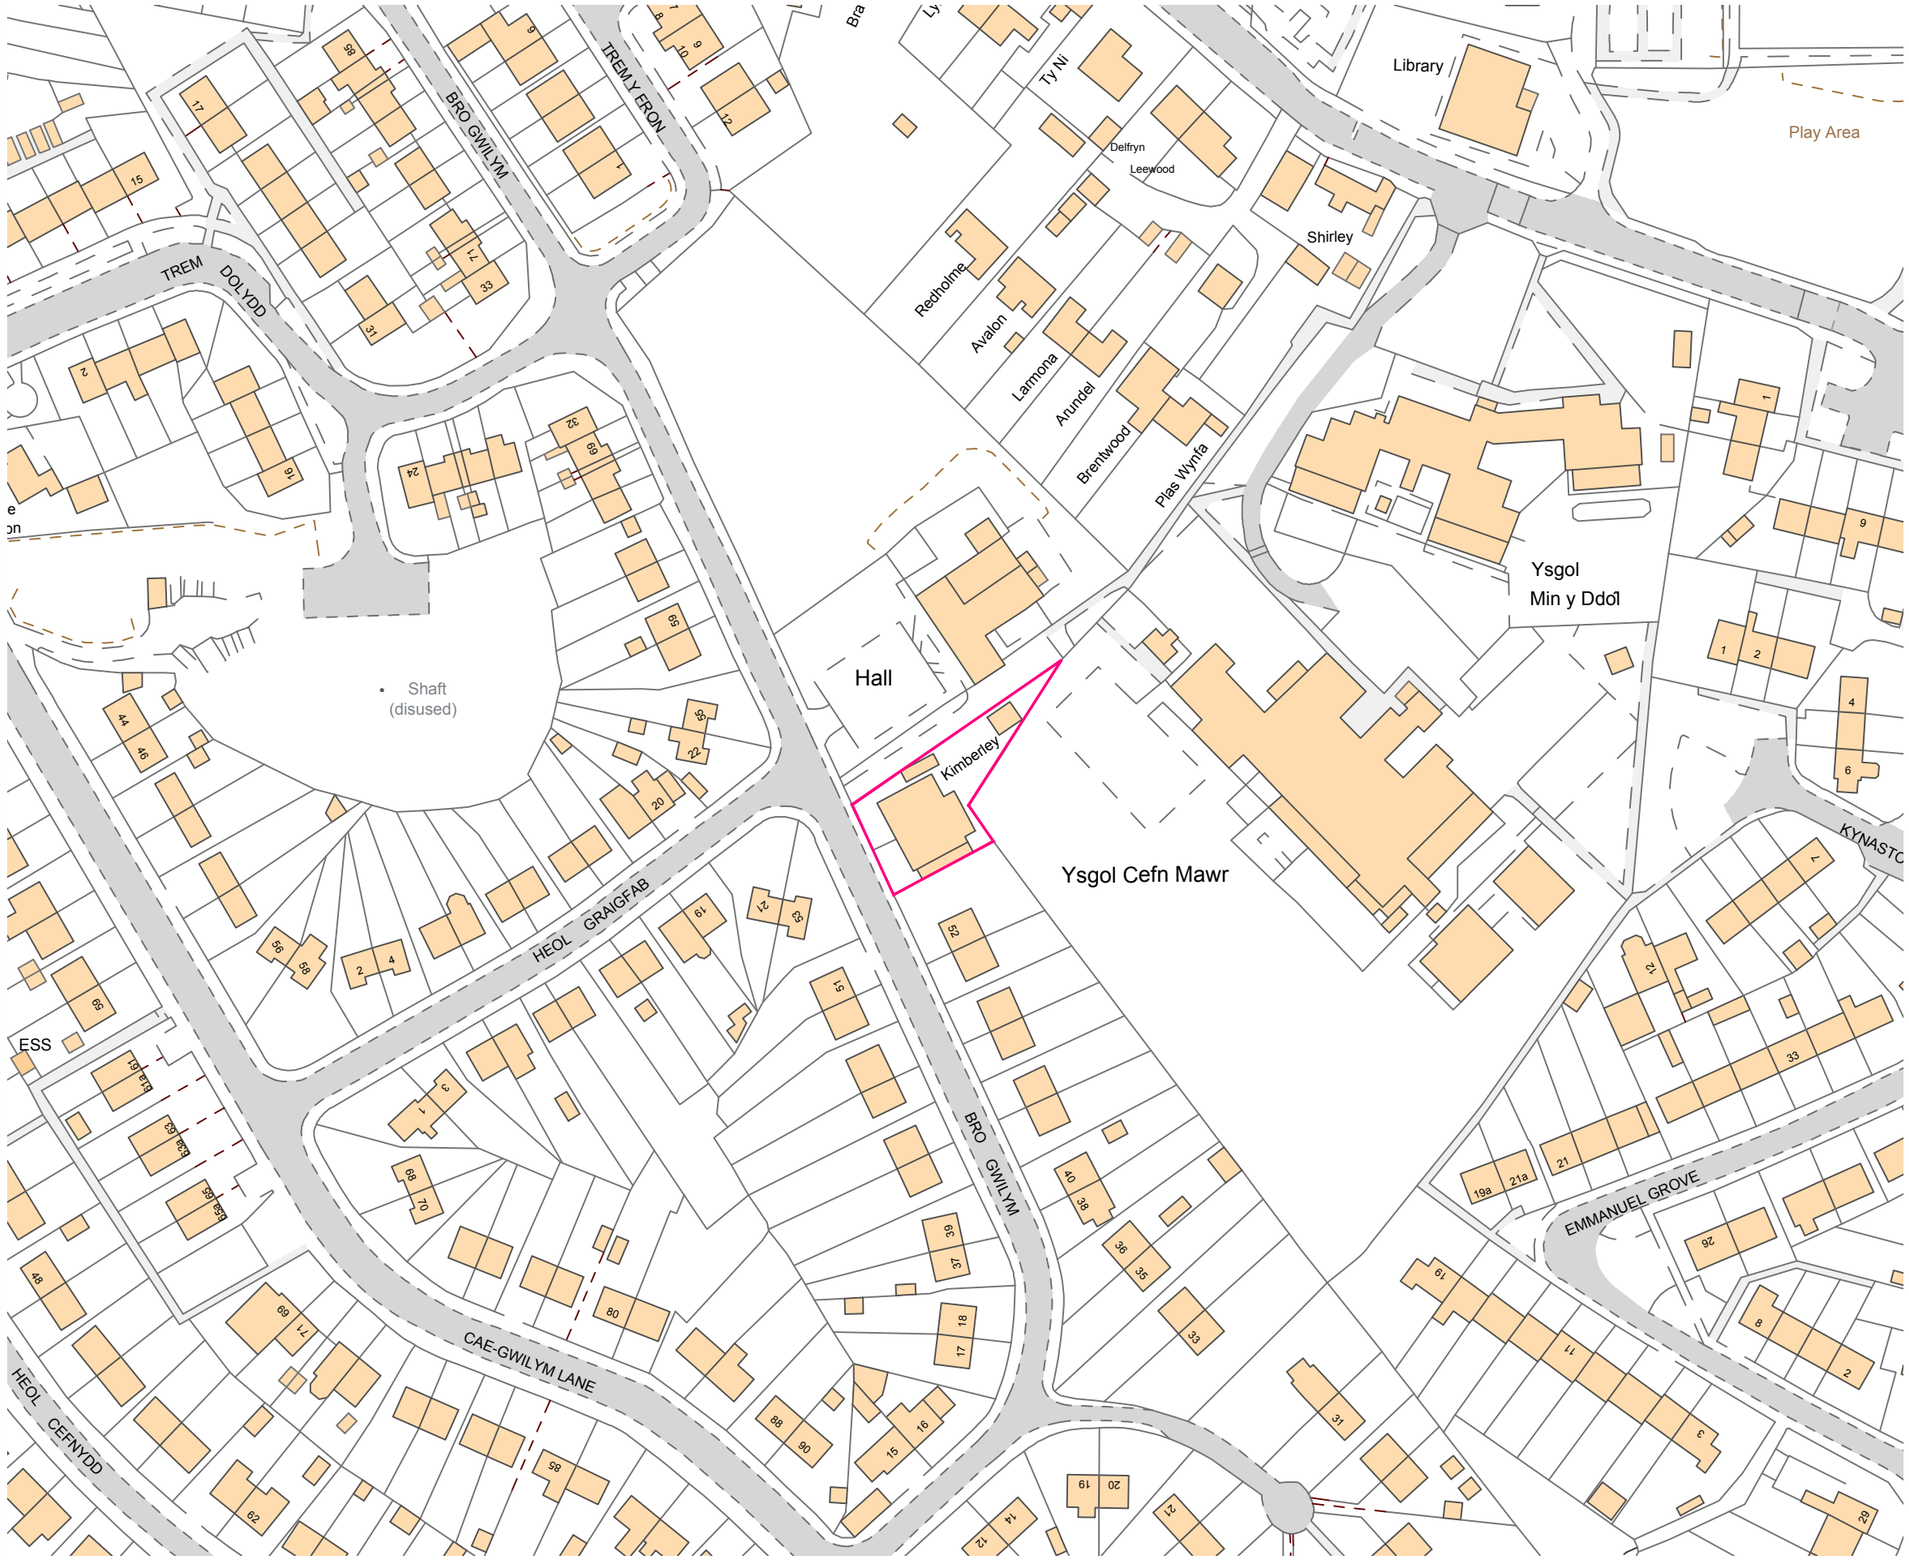



**NOTE**

**This drawing is to read in conjunction with all other Architects drawings and all Structural Engineers drawings details and calculations.**

**It is the contractors responsibility to check all dimensions prior to fabrication or construction, any discrepancies to be reported to the Architect.**

Key

- Site Boundary
- Ownership Boundary
- Existing Building
- Existing Highway

REV
A - Redline amended

Clwydian Planning

CLIENT
MR S HIND

PROJECT
THE BUNGALOW, KIMBERLEY, CEFN MAWR, WREXHAM, LL14 3PA

DESCRIPTION
EXISTING LOCATION PLAN

SCALE @ A3
1:1250

DATE
17/08/26

DRAWN BY
-

DRAWING NO.
26002-101

REVISION
A