
Location Plan

Site Address: **Easting: 331031 Northing: 346309**

Date Produced: **11-Sep-2026**

Scale: **1:1250 @A4**

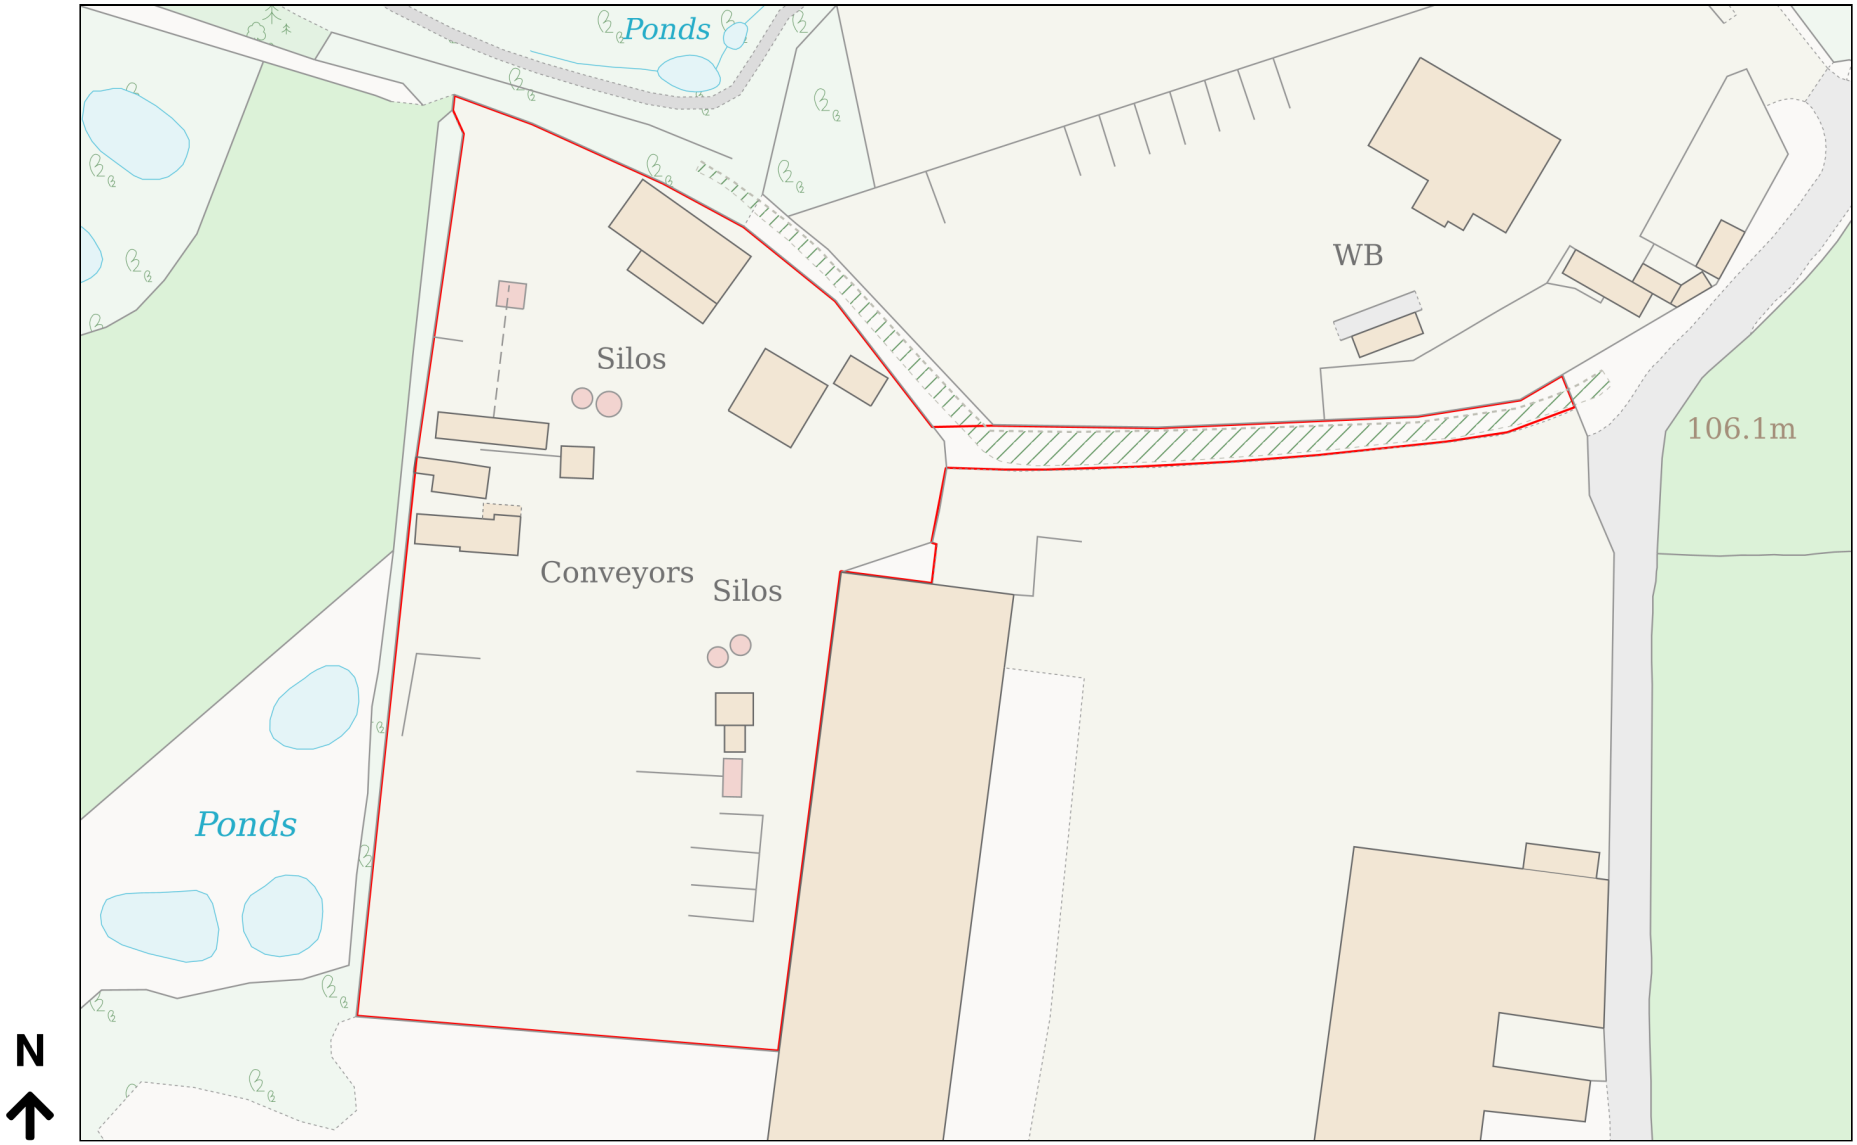

0 50

Metres

Planning Portal Reference: **PP-14790154v1**

Powered By TerraQuest

© Crown copyright and database rights 2026 OS 100042766