
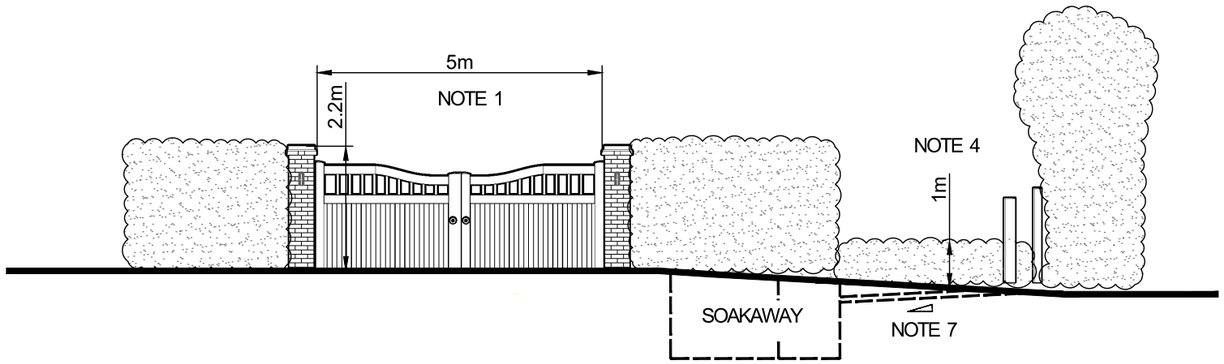



FRONT OF GATES
(LOOKING WEST)
1:100

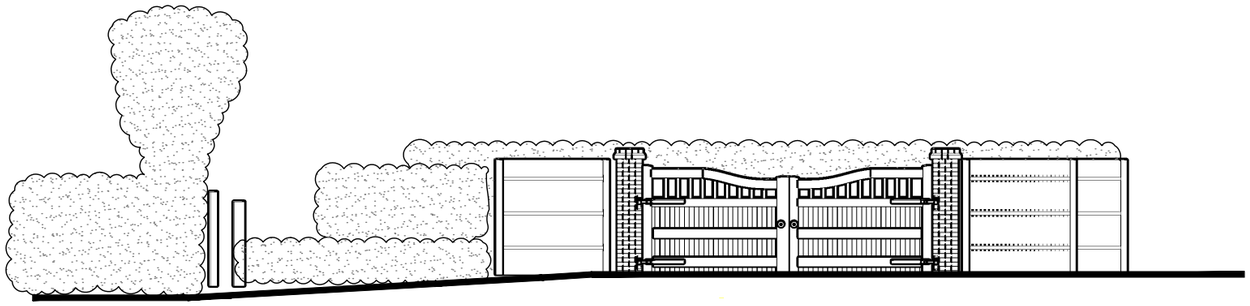

BACK OF GATES
LOOKING EAST
1:100

NOTES:

1. NEW WOODEN GATES WITH BRICK OR STONE PILLARS & SECURITY LIGHTING TO BE CONSTRUCTED.
2. IN FRONT OF NEW GATES THERE IS TO BE A 'HARD BOUND' DRIVEWAY.
3. NEW HEDGE ROW TO SOUTH BOUNDARY (WITH INTEGRATED AGRICULTURAL FENCING).
4. HEDGING TO FRONT OF VISIBLITY SPLAYS TO BE CUT DOWN OR REPLACED WITH NEW PLANTING TO A MAXIMUM HEIGHT OF 1M FROM ROADSIDE.
5. NEW HEDGES TO NORTH BOUNDARY, PLANTED BEHIND VISIBILITY SPLAYS & BACKED BY WOODEN FENCE PANELS (FOR SECURITY & PRIVACY). NB. THESE PANELS MAY BE REMOVED ONCE HEDGE IS FULLY ESTABLISEHD.
6. EXISTING HARD STANDING OF UNBOUND CHIPPED STONES BEHIND NEW GATES TO BE EXTENDED TO MEET NEW GATES/FENCING.
7. PIPE FROM ACO DRAIN TO FALL BACK TO SOAKAWAY.

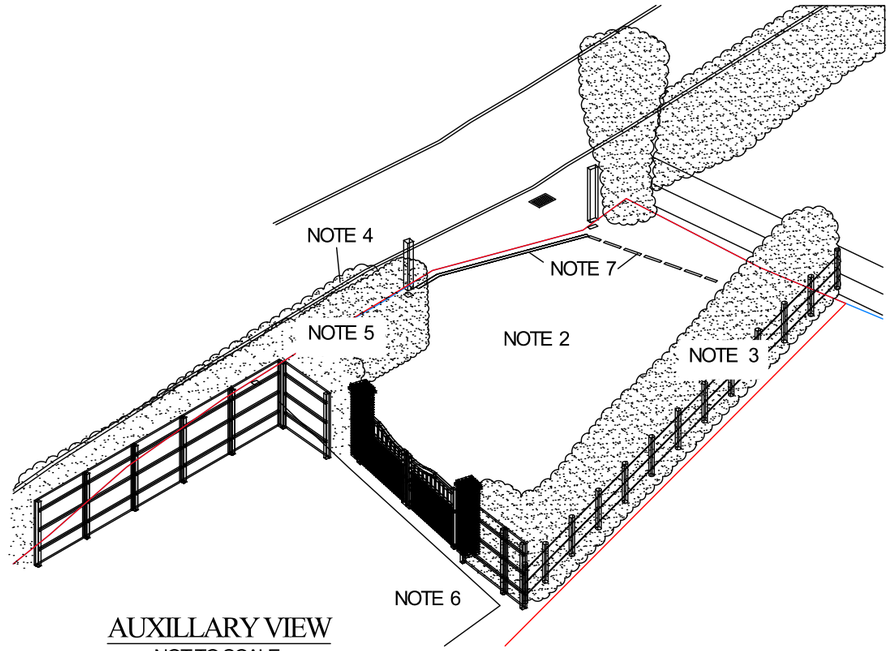

AUXILLARY VIEW
NOT TO SCALE

KEY:

BELOW GROUND PIPE & SOAKAWAY

HEDGING & VEGETATION

0 5 10M

DATE	ISSUE	DESCRIPTION	DRN.	CHKD.	APP.
05.09.26	P01	ISSUED FOR PLANNING APPLICATION	MW		

Drafted By:

Deva3 Limited
Design & Drafting Consultancy
2 Marjory Close, Chester, CH4 7LB

DRAWING DETAILS

DRAWN BY: MW
REVISION: P01
DATE: 05 SEP 2026
SCALE: 1:100

APPLICANT: ABIGAIL RANDLES
2 OAK TREE COTTAGES, HARWOODS LANE
ROSSETT, CHESTER, LL12 0EU
CONTACT: abigail.randles@outlook.com / 07710171672

PROJECT No.: D30002
PAGE SIZE: A3

TITLE: PROPOSED GATE ELEVATIONS & AUXILLARY VIEW OF ENTRANCE

DRAWING No.: D30002_04

THIS DRAWING REMAINS THE SOLE PROPERTY OF DEVA3 LIMITED AND MUST NOT BE PASSED OR REPRODUCED IN PART OR WHOLE TO ANY THIRD PARTY WITHOUT THE WRITTEN CONSENT OF DEVA3 LIMITED.