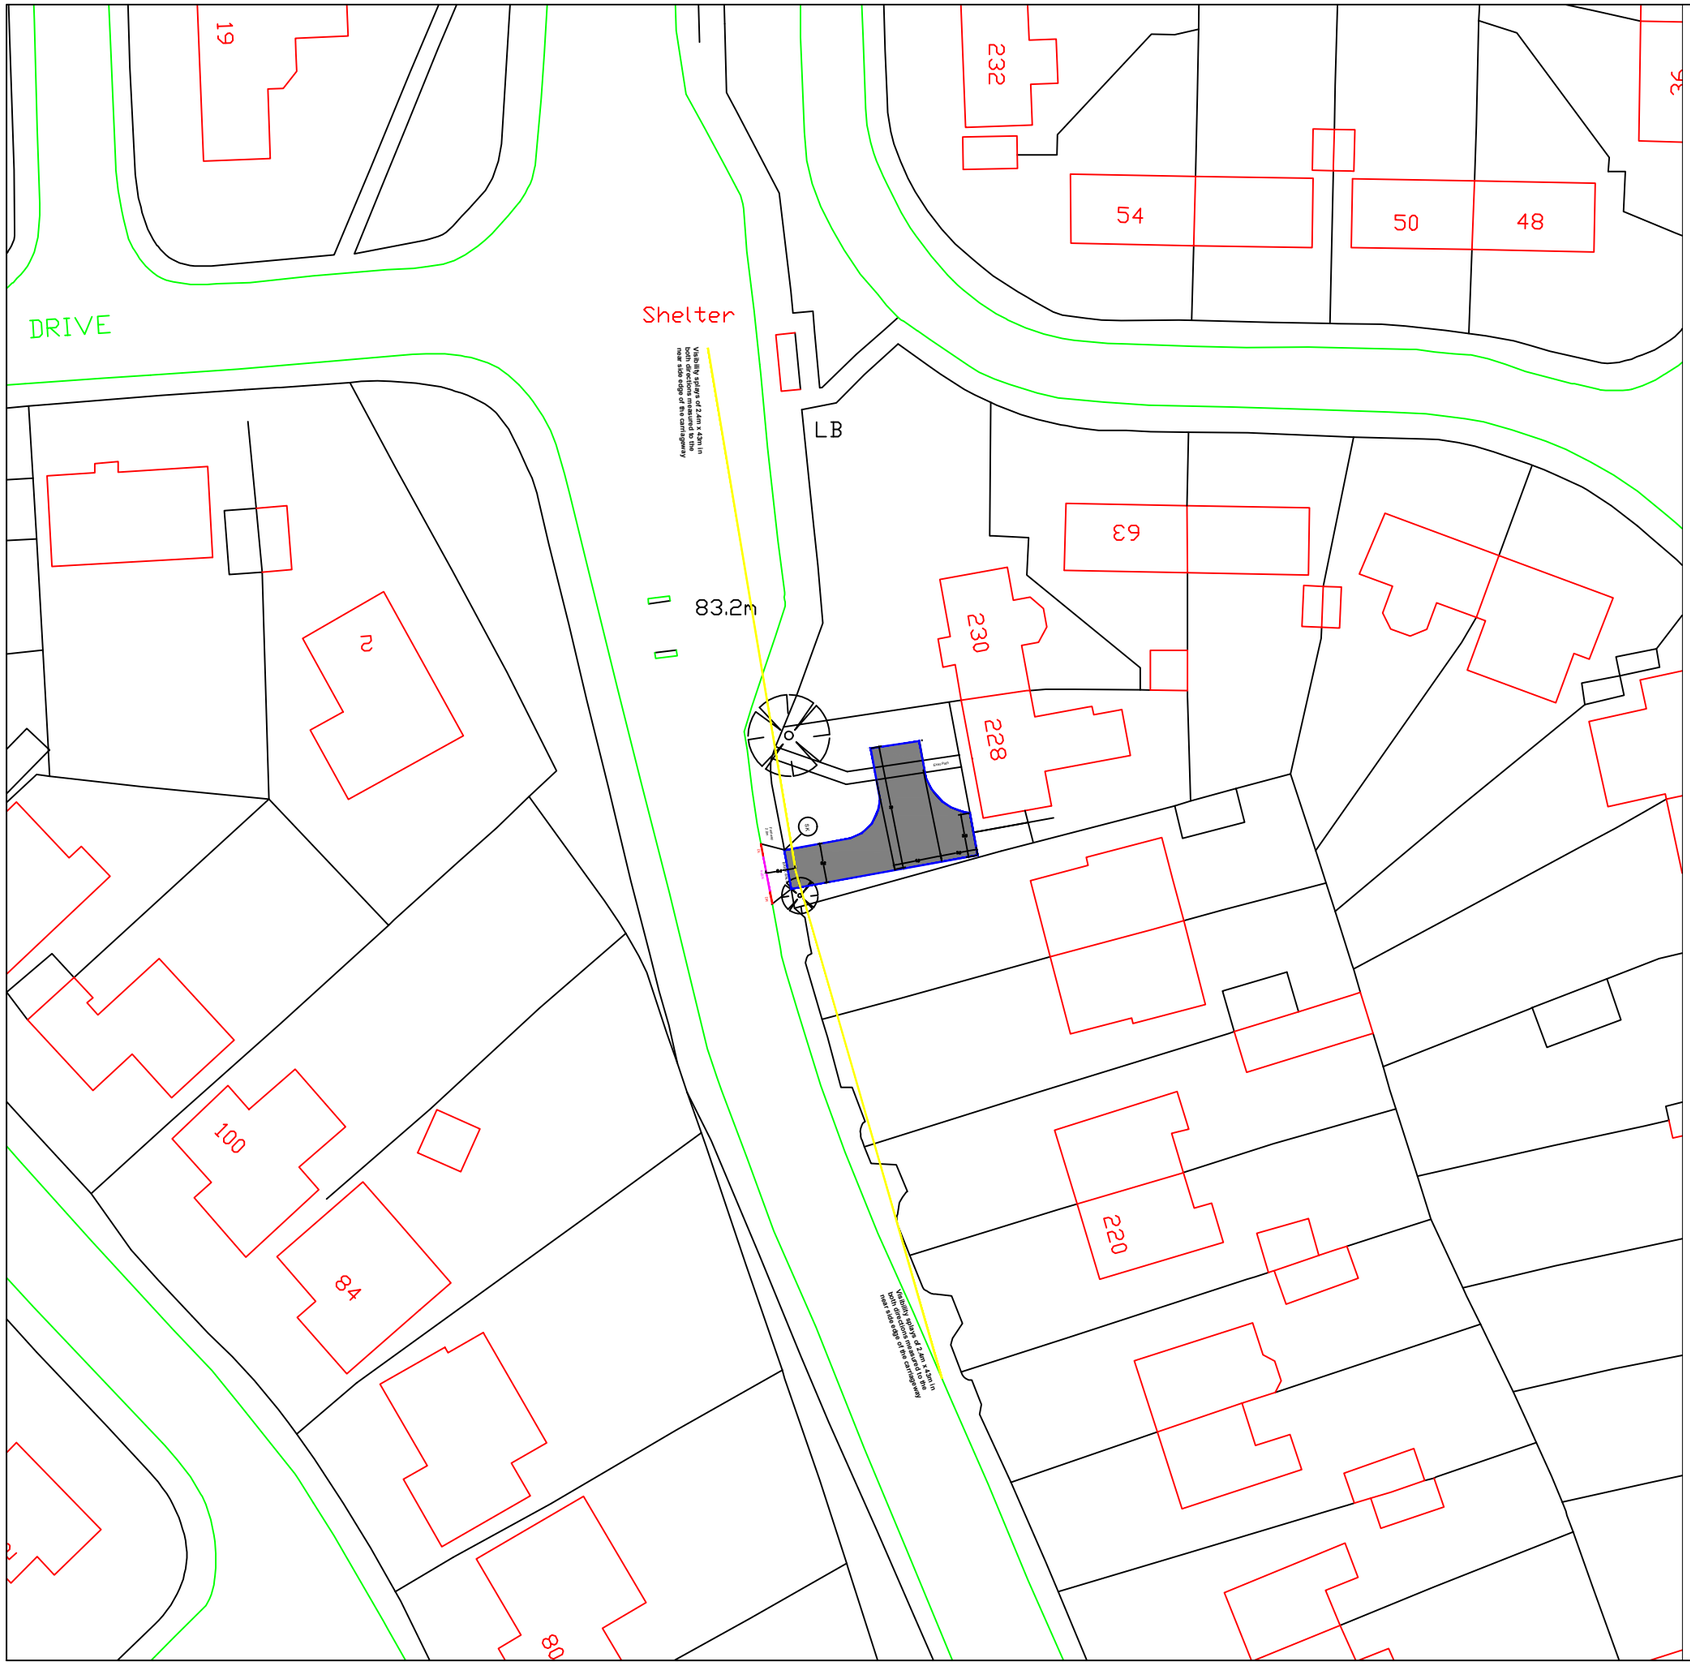


Notes

Hardstanding approximately 80sqm
Drop kerb required
ACO and Soakaway required
Planning Application Required

KEY

Visibility splays of 2.4m x 43m in both directions measured to the near side edge of the carriageway

Precast Concrete BN Kerb 125 x 150mm

Precast Concrete DL1/DR1 Kerb

Precast Concrete Flat Top Edging Kerb 150x50mm

HARDSTANDING SPECIFICATION

Surface Course, Dense Bitumen Macadam, 10mm nominal size,depth 40mm
Binder Course, Dense Bitumen Macadam, 20mm nominal size,depth 60mm
Sub-base, Granular Sub-base Type1 ,depth 200mm

FOOTPATH SPECIFICATION

Surface Course, Dense Bitumen Macadam, 10mm nominal size,depth 20mm
Binder Course, Dense Bitumen Macadam, 20mm nominal size,depth 60mm
Sub-base, Granular Sub-base Type1 ,depth 150mm

All setting out to be agreed with WCBC prior to commencing works on site

WREXHAM COUNTY BOROUGH COUNCIL
Housing Services,
Housing and Public Protection Department,
Ruthin Road,
Wrexham.
LL13 7TU
Tel: (01978) 315300 Fax: (01978) 315355

Project: 228 Chester Road, Wrexham, Wales, LL12 8DT			
Detail: Proposed On-Plot and Drop Kerb			
Drawn By: RS	Date: Aug 2026	Checked By:	
Scale: 1:500@A3	Project No: ???	Dwg No: 02	Rev: Preliminary