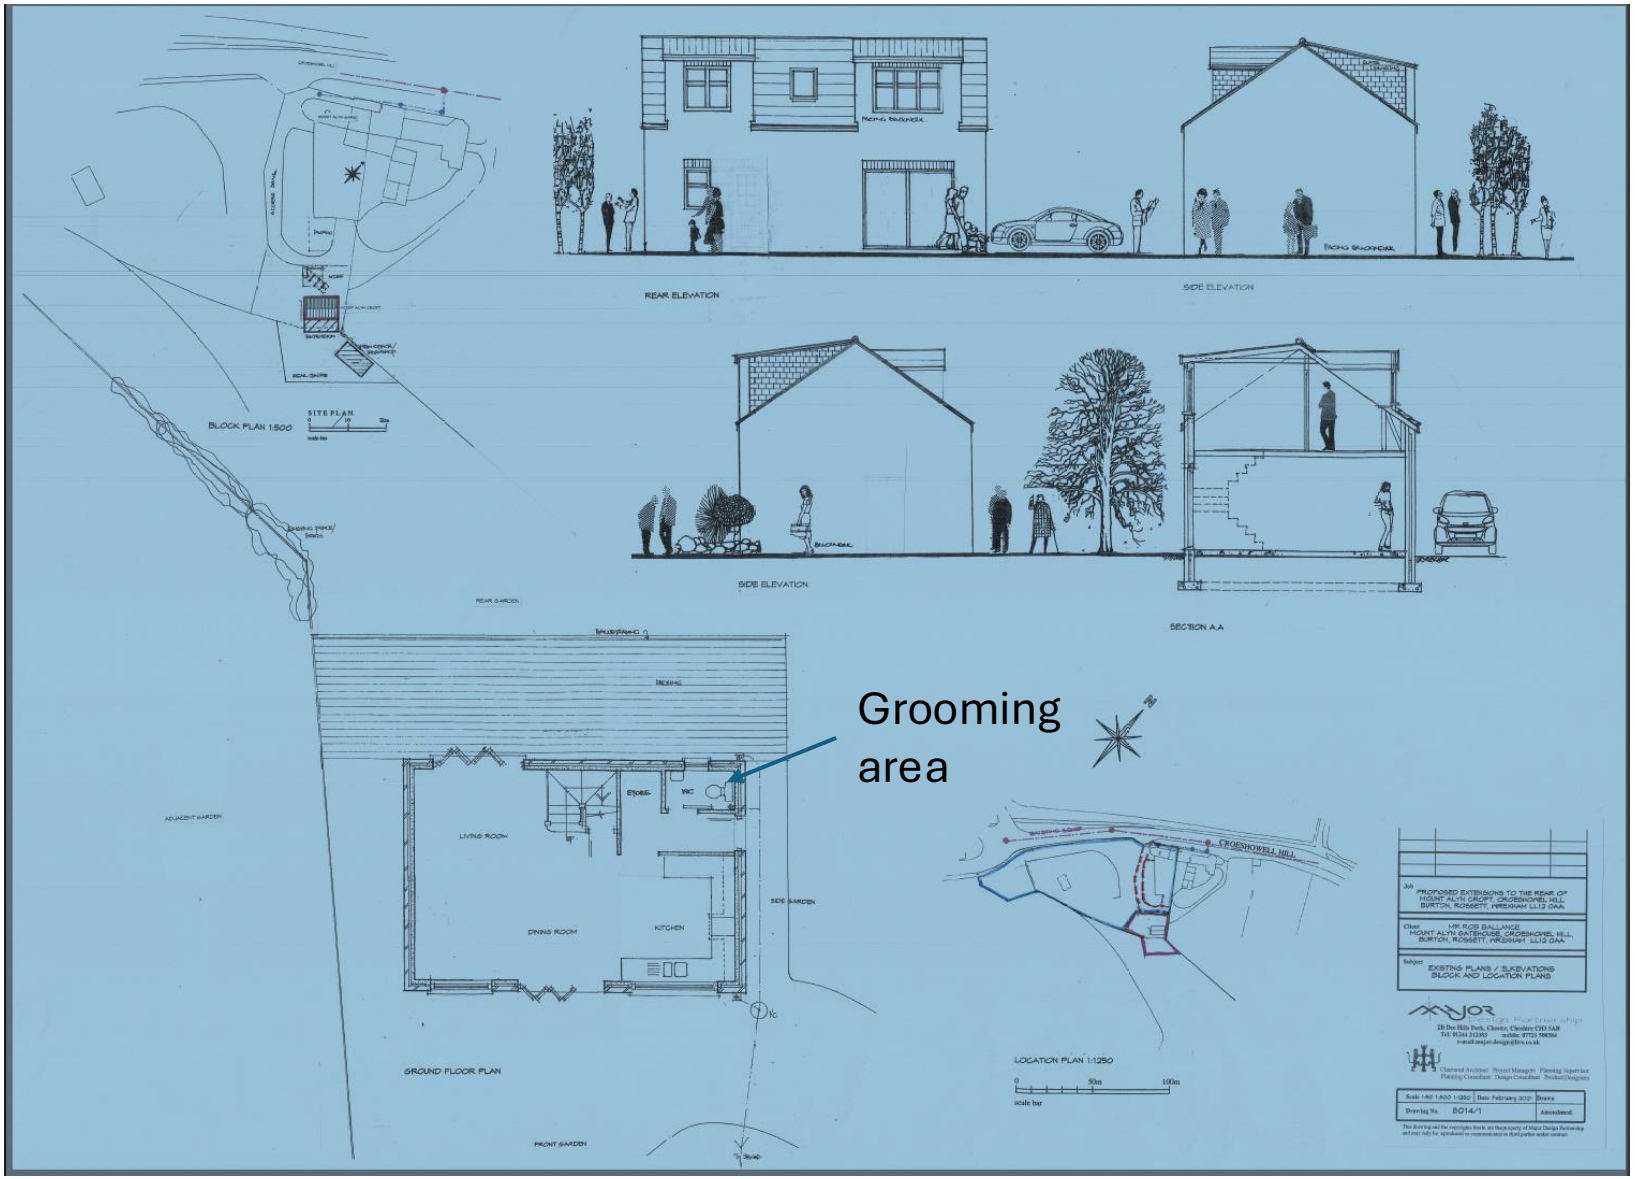

REAR ELEVATION
SIDE ELEVATION
SIDE ELEVATION
SECTION A.A
BLOCK PLAN 1:500
SITE PLAN
Grooming area
LIVING ROOM
DINING ROOM
KITCHEN
STORE
WC
GROUND FLOOR PLAN
LOCATION PLAN 1:1250
CROESHOWELL HILL
PROPOSED EXTENSIONS TO THE REAR OF MOUNT ALYN CROFT, CROESHOWEL HILL, BURTON, ROSSETT, WREXHAM LL12 0AA.
MR ROB BALLANCE
MOUNT ALYN GATEHOUSE, CROESHOWEL HILL, BURTON, ROSSETT, WREXHAM LL12 0AA
EXISTING PLANS / ELEVATIONS BLOCK AND LOCATION PLANS
8014/1