
Q:\1701-1750\1742-01 Bryn Lane Reuse Shop\Dwgs\CAD\1742-01-02 Proposed Site Layout.dwg

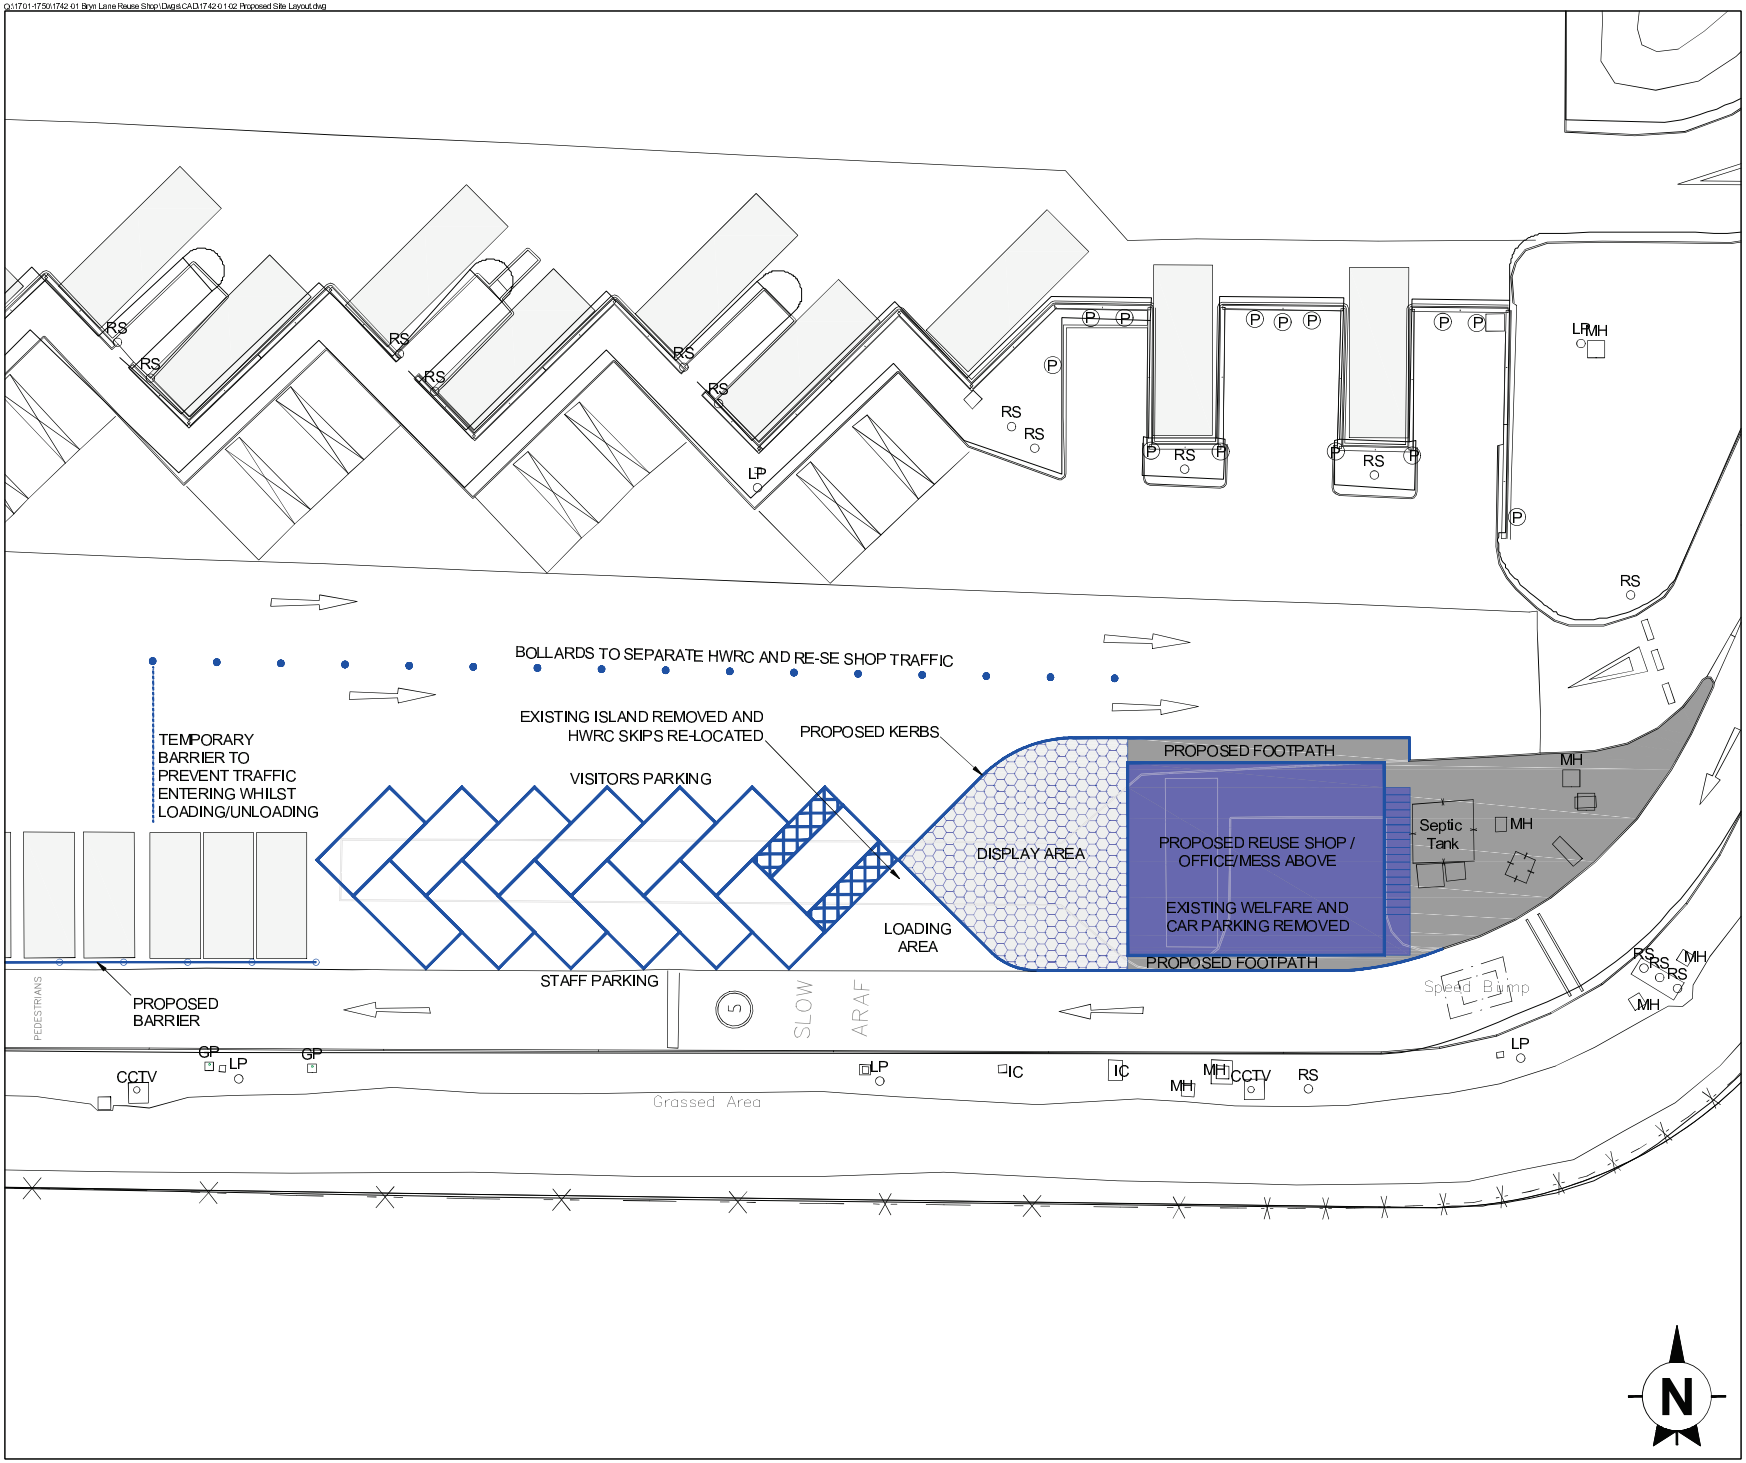

Reproduced by permission of Ordnance Survey on behalf of HMSO. © Crown copyright & database right 2015. All rights reserved. Ordnance Survey Licence number AL 100036678.

BRYN LANE RE-USE SHOP

Figure 2

Site Layout

Scale	Date
1:250@A3	August 2015