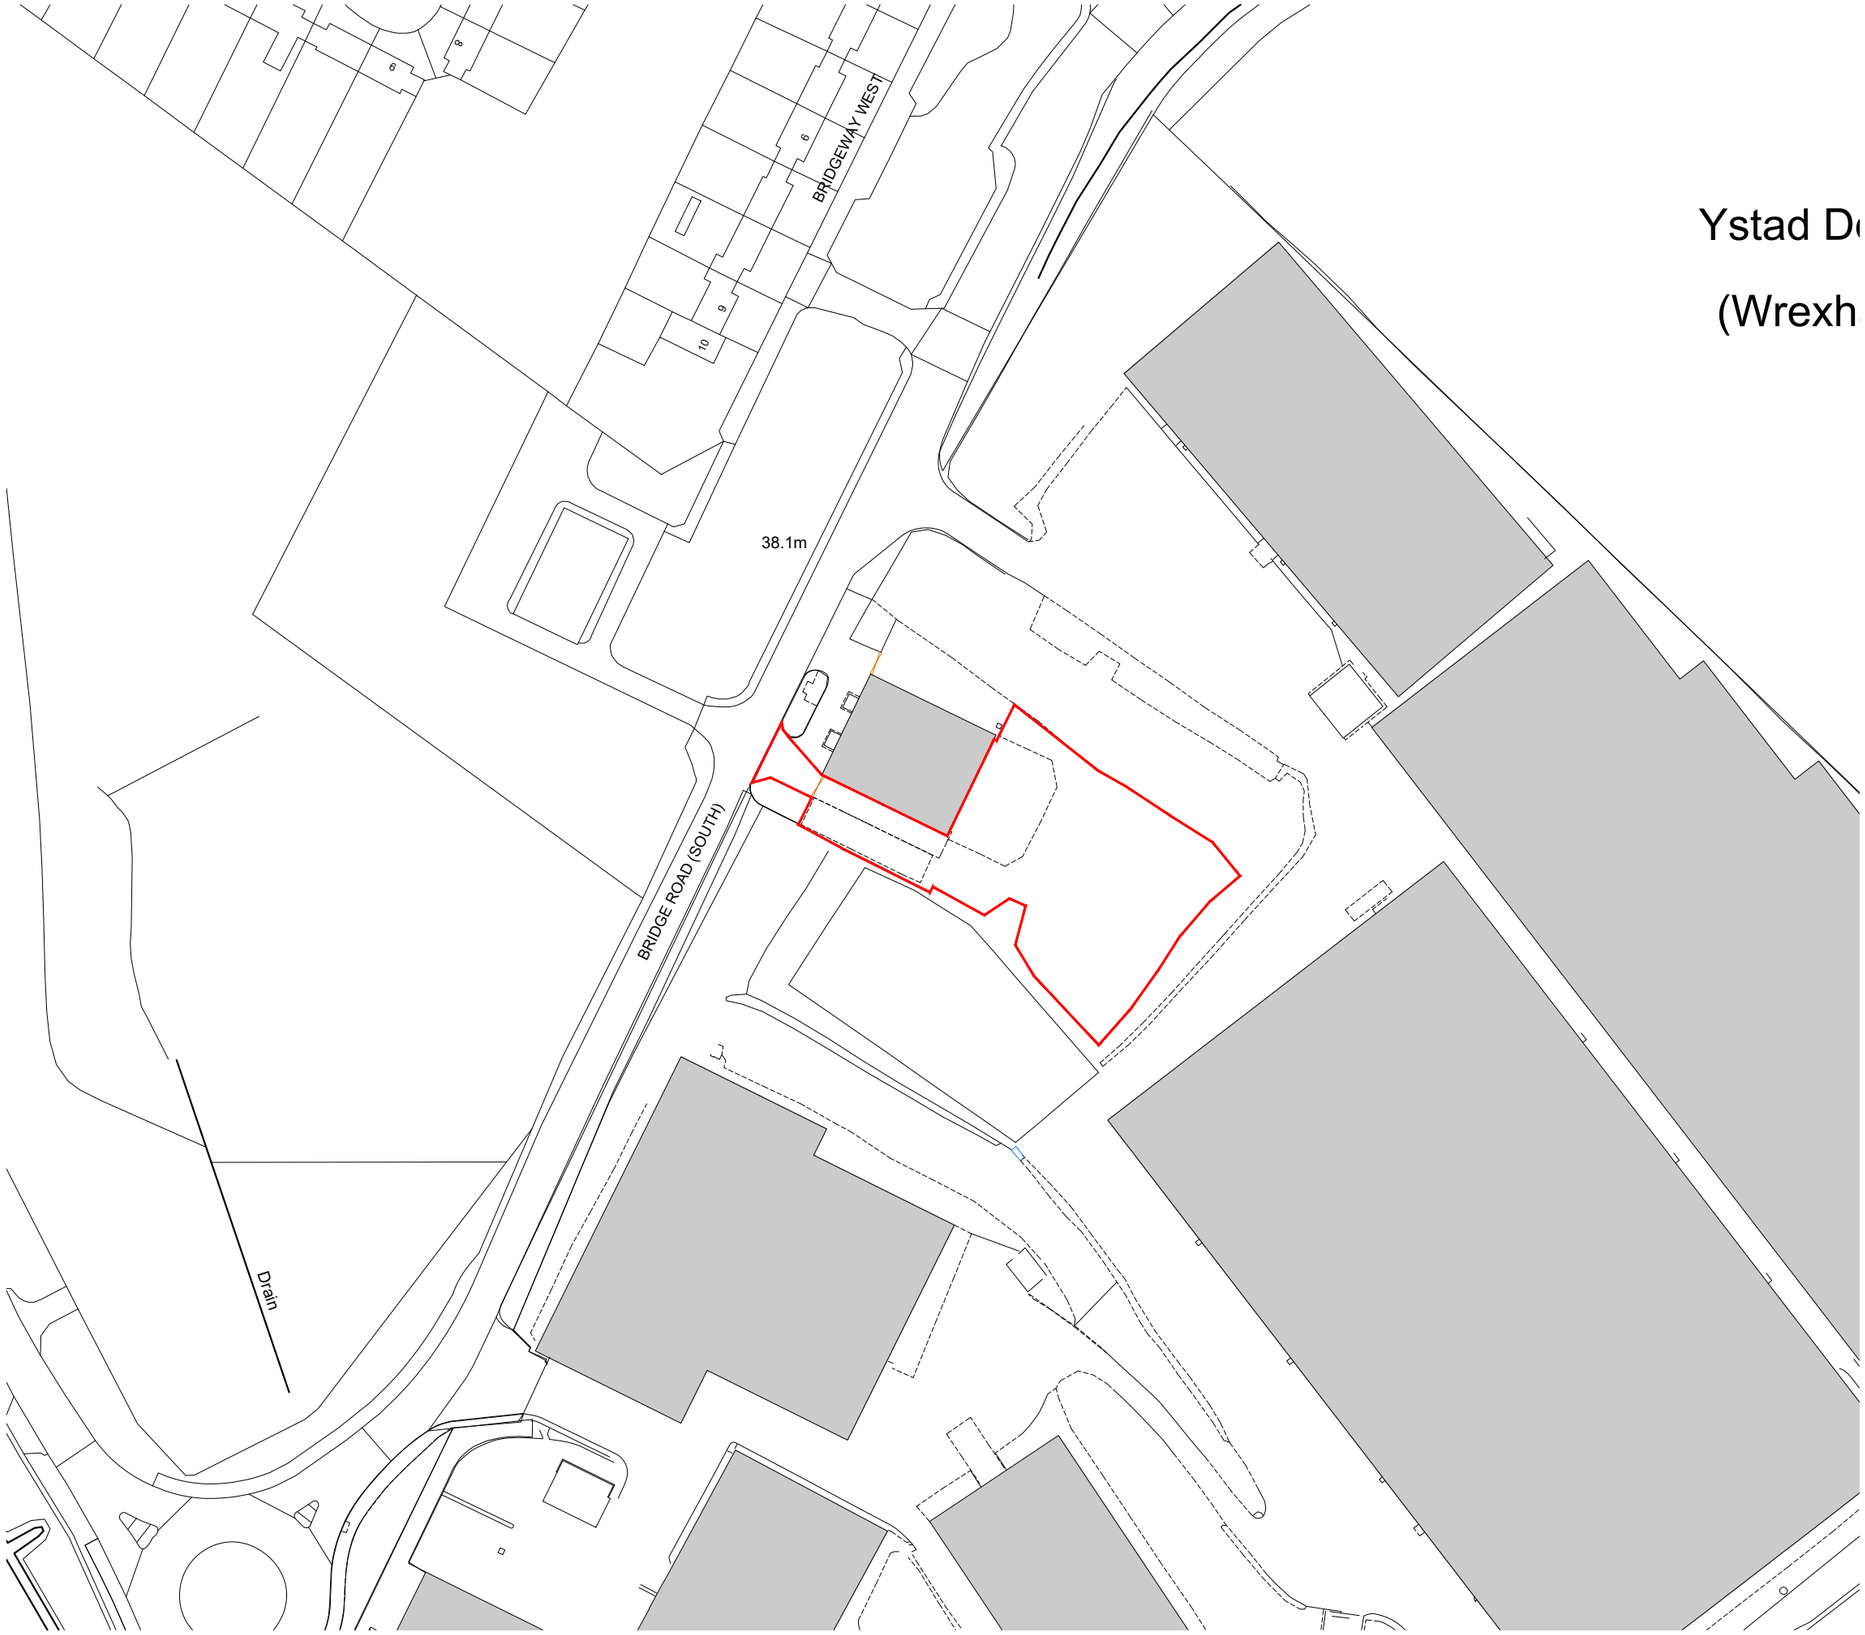


Copyright of this drawing remains the sole property of Domus Architecture unless otherwise assigned in writing. Do not scale from this drawing, figured dimensions are to be worked in all cases with any discrepancies reported to Domus prior to commencement of any work. Only the original drawing should be relied on.

Scale Bar:

0 10 25 50

1:1250

North Point:

N

Revision	Date	Description	Checked
A	03/09/26	Red line boundary updated to only include the relevant parts of the site relating to the Cuboid operations.	JT
B	15/09/26	Further update to red line boundary.	JT

DOMUS architecture

One Campbell Street
Leeds
LS28 6DP

T: 0113 518 1010
E: info@domusarchitecture.co.uk
W: domusarchitecture.co.uk

Project:
Containerised Self Storage Development

Site Address:
Wrexham Industrial Estate, Bridge Road South, Wrexham LL13 9SQ

Client:
Cuboid Self Storage Ltd

Title:
Site Layout As Existing

Date:	Scale:	Checked:
October 2025	1:1250 @ A3	JT
Project:	**Dwg No:**	**Revision:**
2152	A1-02	B