

PRINTED		18/09/2026 16:01:38	
REV	DESCRIPTION	DATE	BY CHK
P1	CLIENT COMMENTS	20/11/2025	EO GJ
P2	AMENDMENTS FROM CLIENT	05/12/2025	EO GJ
P3	PRE APPLICATION	21/01/2026	EO GJ
P4	LAYOUT ADJUSTED TO AVOID THE EASEMENT	13/08/2026	GJ SS
P5	BRIDGE AND RAMP REMOVED	18/09/2026	GJ SS

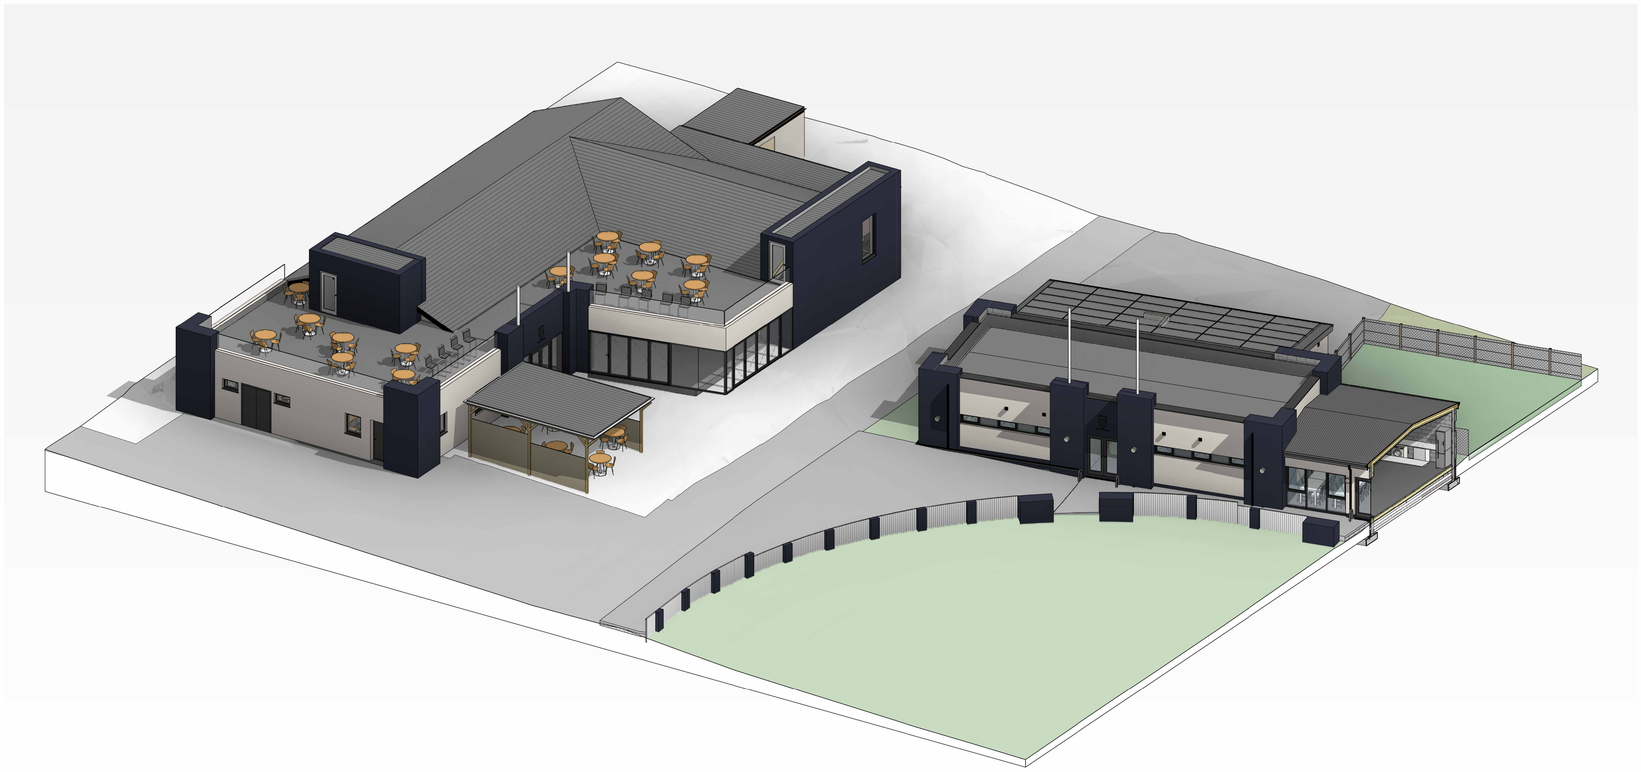

3D - EXTERNAL VIEW 1

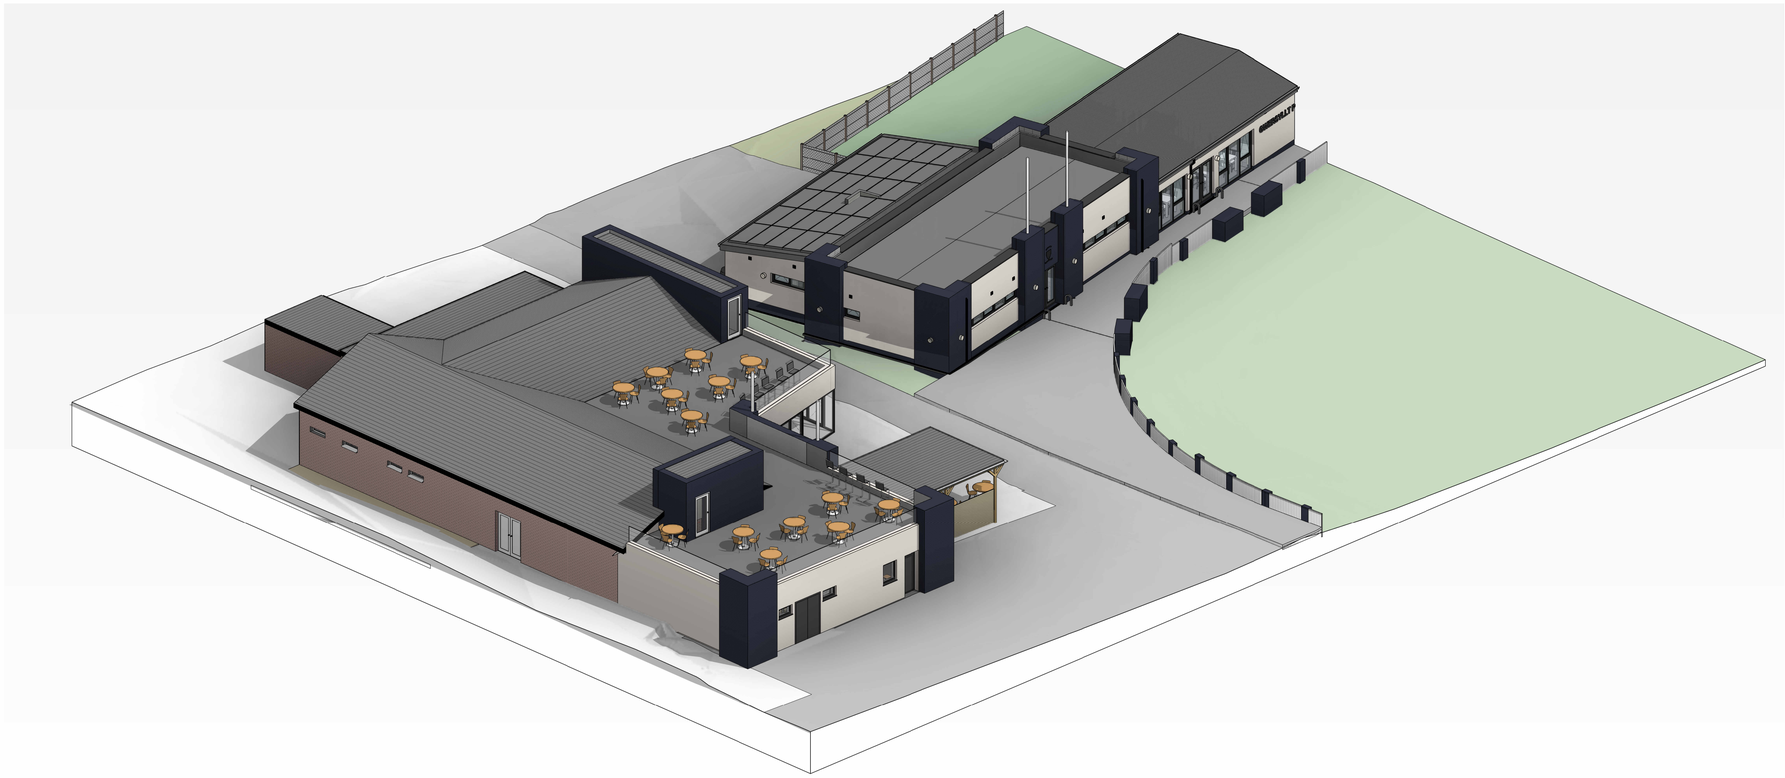

3D - EXTERNAL VIEW 2

0 1 2 3 4 5 6m
1:100 @ A0

saer architects

www.saer.wales | 01492 472478 | studio@saer.wales

THIS DRAWING IS COPYRIGHT OF SAER ARCHITECTS LIMITED. CHECK ALL DIMENSIONS ON SITE BEFORE WORK COMMENCES. ALL STRUCTURAL ELEMENTS OF STRUCTURE SHOWN ARE INDICATIVE AND FOR GUIDANCE. FINAL DESIGN TO STRUCTURAL ENGINEERS DETAILS AND SPECIFICATION.

PROJECT:
GWERSYLLT CRICKET CLUB

CLIENT:
GWERSYLLT PARK CRICKET CLUB

DRAWING TITLE:
3D VIEWS

DRAWING STATUS:	STATUS:
PLANNING	S3
DRAWING No:	PROJECT No:
GCC-SAL-03-ZZ-DR-A-0040	P1085
SCALE:	REVISION:
@A0	P5