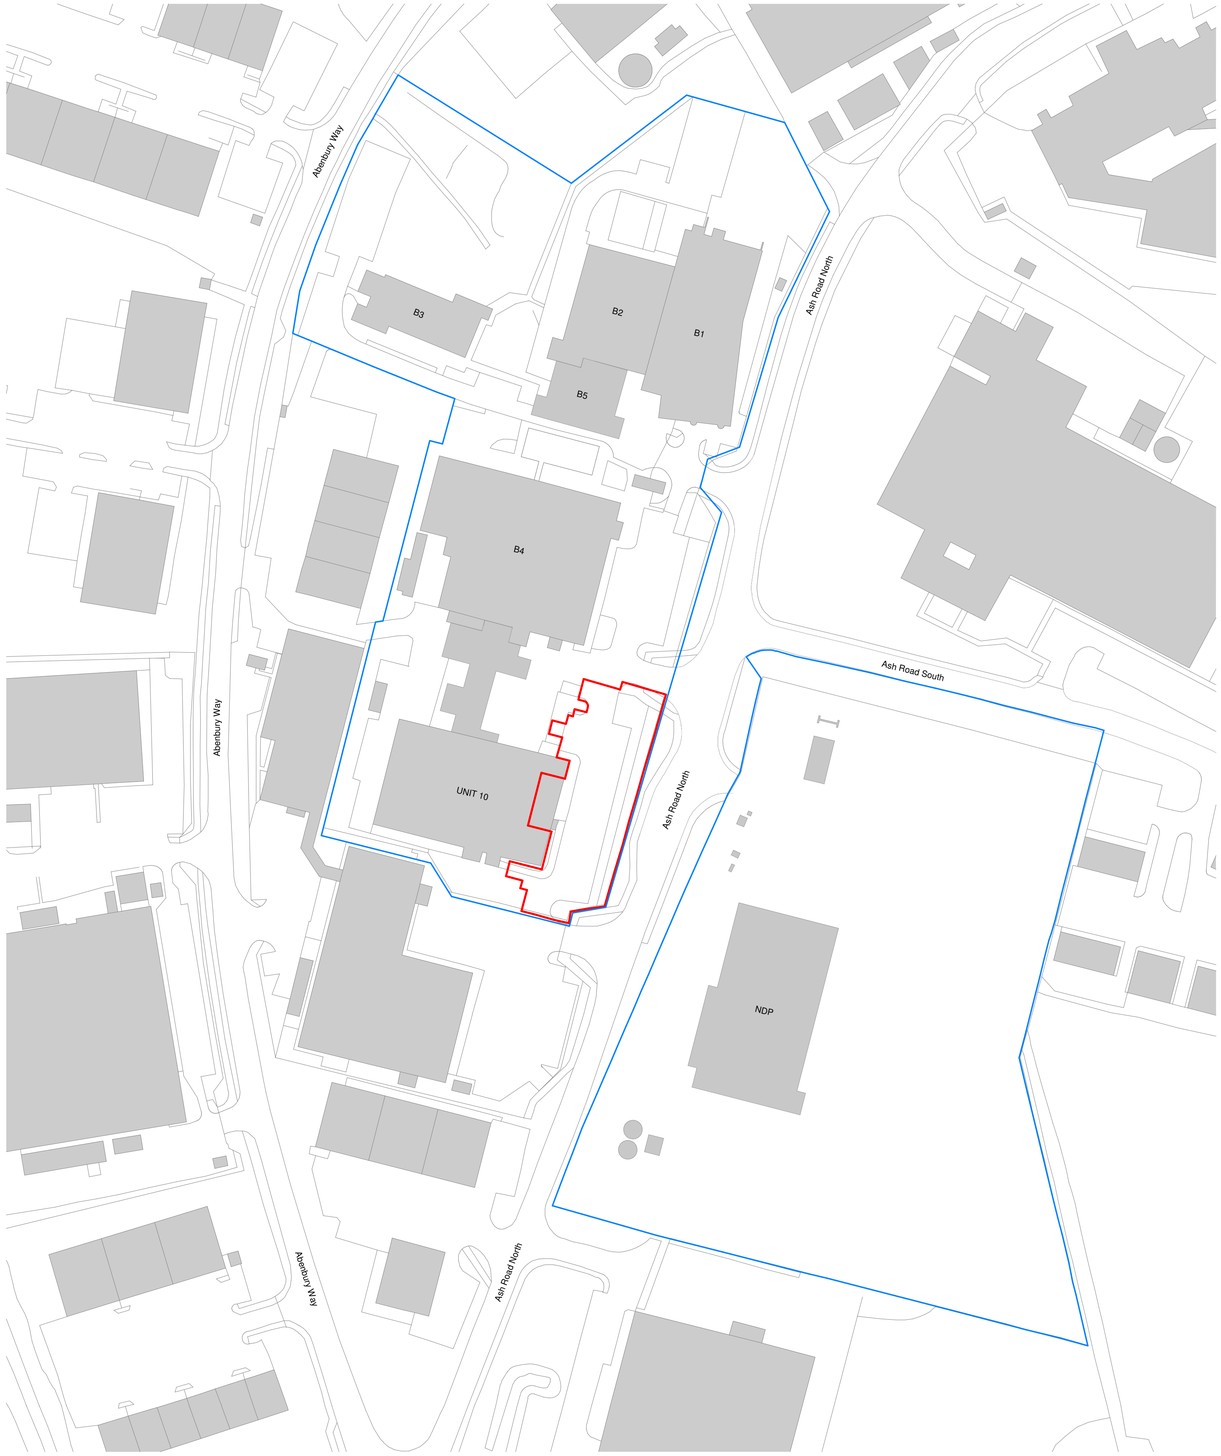


Schedule_SiteBoundary		
Mark	**Boundary Name**	**Area**
SB-00-001	Red - Extent of proposed site	2,164.0 m²
SB-00-002	Blue - Extent of client ownership	54,904.9 m²

0 10 20 30 40m

1:1000 @ A1

Notes:

- Figured dimensions are to be used in all case.
- Dimensions should not be scaled from drawing.
- All existing dimensions should be checked on site before commencement of the works.
- Any discrepancies in dimensions should be clarified with the Architect prior to commencement of the works.
- No deviation from this drawing will be permitted without the prior written consent of the Architect.
- This drawing is to be read in conjunction with all other relevant LMA drawings, and the drawings and information produced by other professionals / consultants involved in the project
- Please note that the use of any quantification data is done so at the users own risk.
- This drawing is the copyright of **Lovelock Mitchell Architects** and to be returned to the Architect on completion of the contract. The drawing should not be reproduced without the written permission of **Lovelock Mitchell Architects.**

This drawing must be printed in colour to be read correctly

N

Rev.	Date	Revision Description	Drawn	Checked
P3	26-08-24	Updated following client comments	CW	CR
P1	26-07-16	First issue of drawing	CW	CR

IUT | LMA | 01 | XX | DR | A

1000 | P2

[BUILDING]

Site_Plan_Location

Unit 10
Ash Road, Wrexham Industrial Estate, Wrexham, LL13 9UF

Status: S2

Project Number: 2620

LOVELOCK MITCHELL ARCHITECTS

3 Stanley Street Chester CH1 2LS
01244 404321
www.lovelockmitchell.com