


1 **Elevation-1_Proposed_NorthFacing**
Scale: 1 : 100

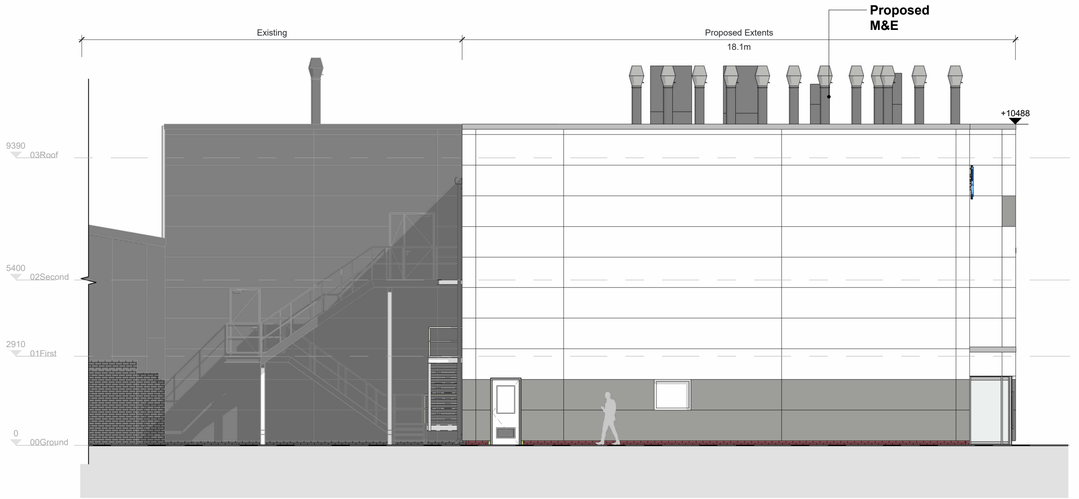

3 **Elevation-3_Proposed_SouthFacing**
Scale: 1 : 100



2 **Elevation-2_Proposed_EastFacing**
Scale: 1 : 100

Legend | GA Elevations

Element | Insulated Cladding Panel
Product | KS1000MR or similar approved
Finish | Light Colour

Element | Insulated Cladding Panel
Product | KS1000MR or similar approved
Finish | Dark Colour

Revit Links Schedule
Link Name
UK0044126.1056-WSP-XX-00-XX-AR-0000.rvt
UK0044126.1056-WSP-00-ZZ-M3-ST-0001.rvt

0 1 2 3 4m
1:100 @ A1

Notes:

- Figured dimensions are to be used in all case.
- Dimensions should not be scaled from drawing.
- All existing dimensions should be checked on site before commencement of the works.
- Any discrepancies in dimensions should be clarified with the Architect prior to commencement of the works.
- No deviation from this drawing will be permitted without the prior written consent of the Architect.
- This drawing is to be read in conjunction with all other relevant LMA drawings, and the drawings and information produced by other professionals / consultants involved in the project
- Please note that the use of any quantification data is done so at the users own risk.
- This drawing is the copyright of **Lovelock Mitchell Architects** and is to be returned to the Architect on completion of the contract. The drawing should not be reproduced without the written permission of **Lovelock Mitchell Architects.**

This drawing must be printed in colour to be read correctly

Rev	Date	Description	Drawn	Checked
P1	26-09-01	Planning Issue	CW	CR

IUT | LMA | 02 | XX | DR | A
2300 | **P1**
[BUILDING]

GA_Elevations_Proposed_01

Ipsen Unit 10
Ash Road, Wrexham Industrial Estate, Wrexham, LL13 9UF

Status: S2 - For Information

Project Number: 2620

LOVELOCK MITCHELL
ARCHITECTS
3 Stanley Street Chester CH1 2LS
01244 404321
www.lovelockmitchell.com