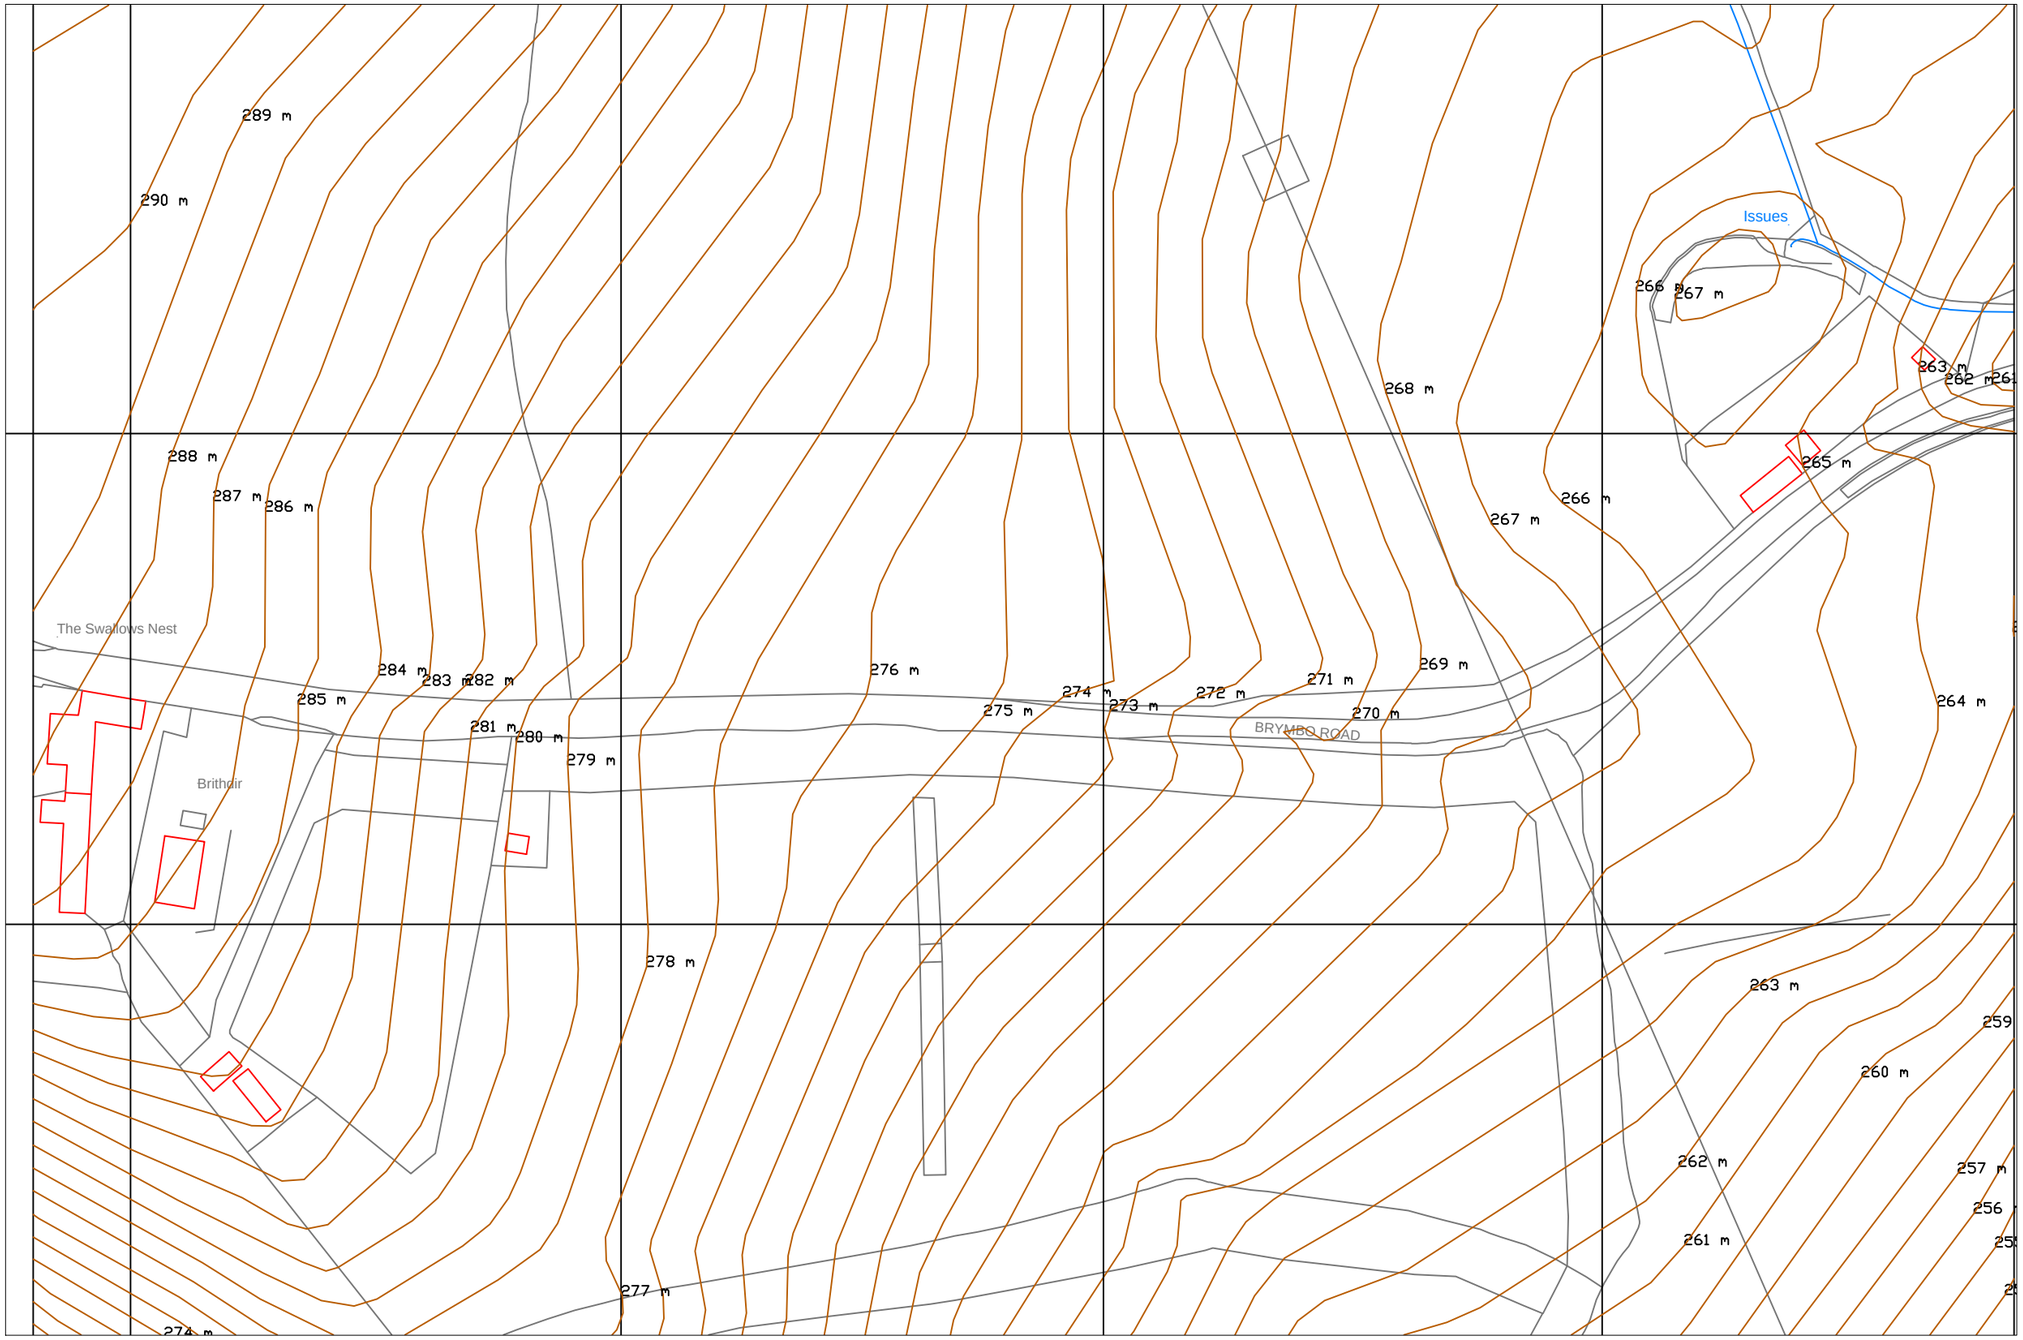


FIGURE 1: CONTOURS - 1:1250.

The proposed use will only generate one visit per day as it will house livestock and horses owned by the applicant and is not a commercial livery use and the traffic generation will therefore be minimal.

General Notes

1. Contractor to check all dimensions on site. Should any discrepancies be identified between the dimensions, and or details determined on site, and those shown on the relevant drawings, the architect shall be notified immediately, and his instructions obtained prior to the commencement of work.

2. The Contractor shall be responsible for the design and implementation of all temporary works, and the safety and stability of new works and adjacent structures during construction.

3. Where a product is specified to be obtained from a manufacturer supplier, the contractor shall install the product in accordance with the instructions supplied by the manufacturer.

4. Should there be any variation between the work specified on the drawings and the manufacturers instructions, the contractor shall refer the matter to the architect before pro-ceeding.

No.	Revision/Issue	Date

Firm Name and Address
en-plan
missenden
back lane
bomere heath
nr shrewsbury
shropshire
sy4 3ph

tel: 07931 541 804

Project Name and Address
Land North Of Brrymbo Road


Project
New Barn

Date
13.08.2026

Scale
N/A

Sheet
1

FIGURE 2: ACCESS PLAN - 1:500.

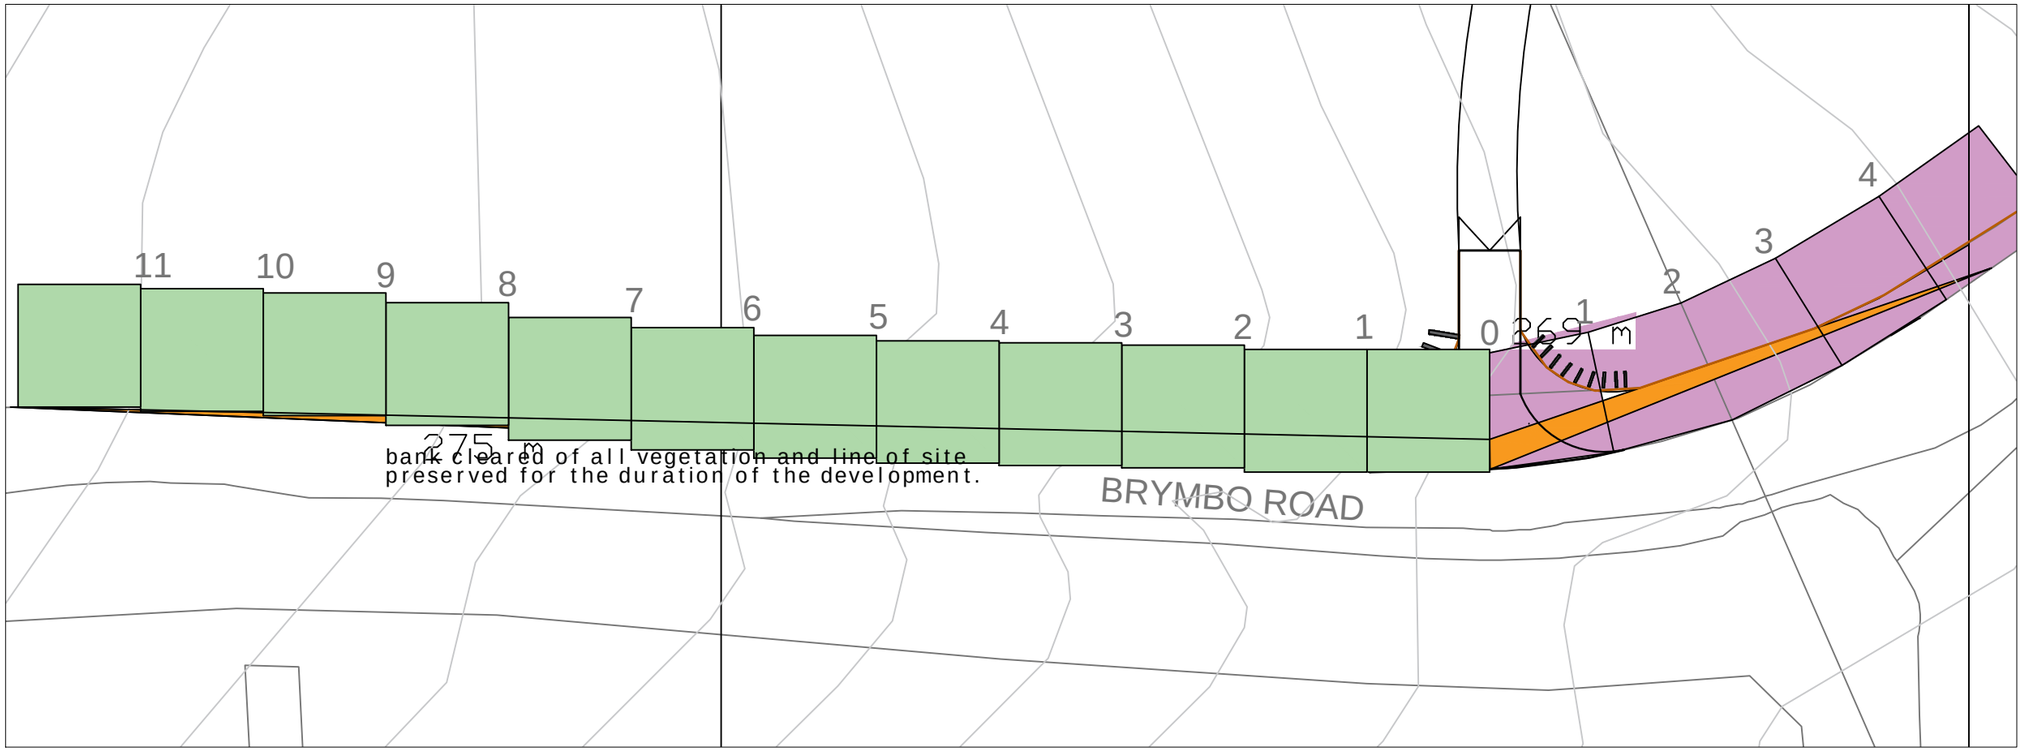

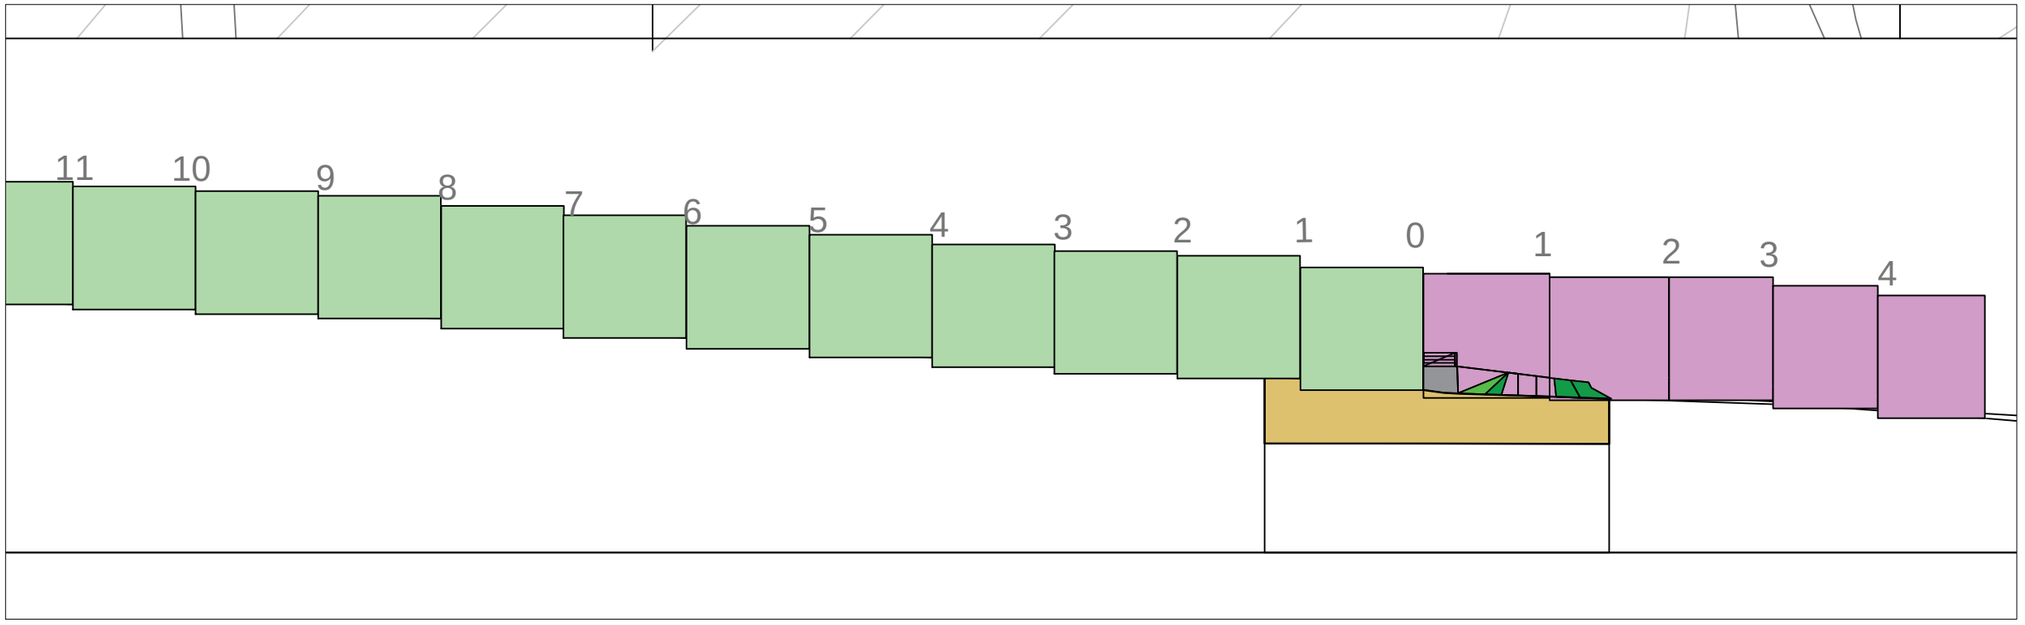


FIGURE 3: SECTION - 1:500.

General Notes

1. Contractor to check all dimensions on site. Should any discrepancies be identified between the dimensions, and or details determined on site, and those shown on the relevant drawings, the architect shall be notified immediately, and his instructions obtained prior to the commencement of work.

2. The Contractor shall be responsible for the design and implementation of all temporary works, and the safety and stability of new works and adjacent structures during construction.

3. Where a product is specified to be obtained from a manufacturer supplier, the contractor shall install the product in accordance with the instructions supplied by the manufacturer.

4. Should there be any variation between the work specified on the drawings and the manufacturers instructions, the contractor shall refer the matter to the architect before pro-ceeding.

No.	Revision/Issue	Date

Firm Name and Address
en-plan
missenden
back lane
bomere heath
nr shrewsbury
shropshire
sy4 3ph

tel: 07931 541 804

Project Name and Address
Land North Of Brrymbo Road


Project
New Barn

Date
13.08.2026

Scale
N/A

Sheet
2

FIGURE 4: SECTION - 1:50.

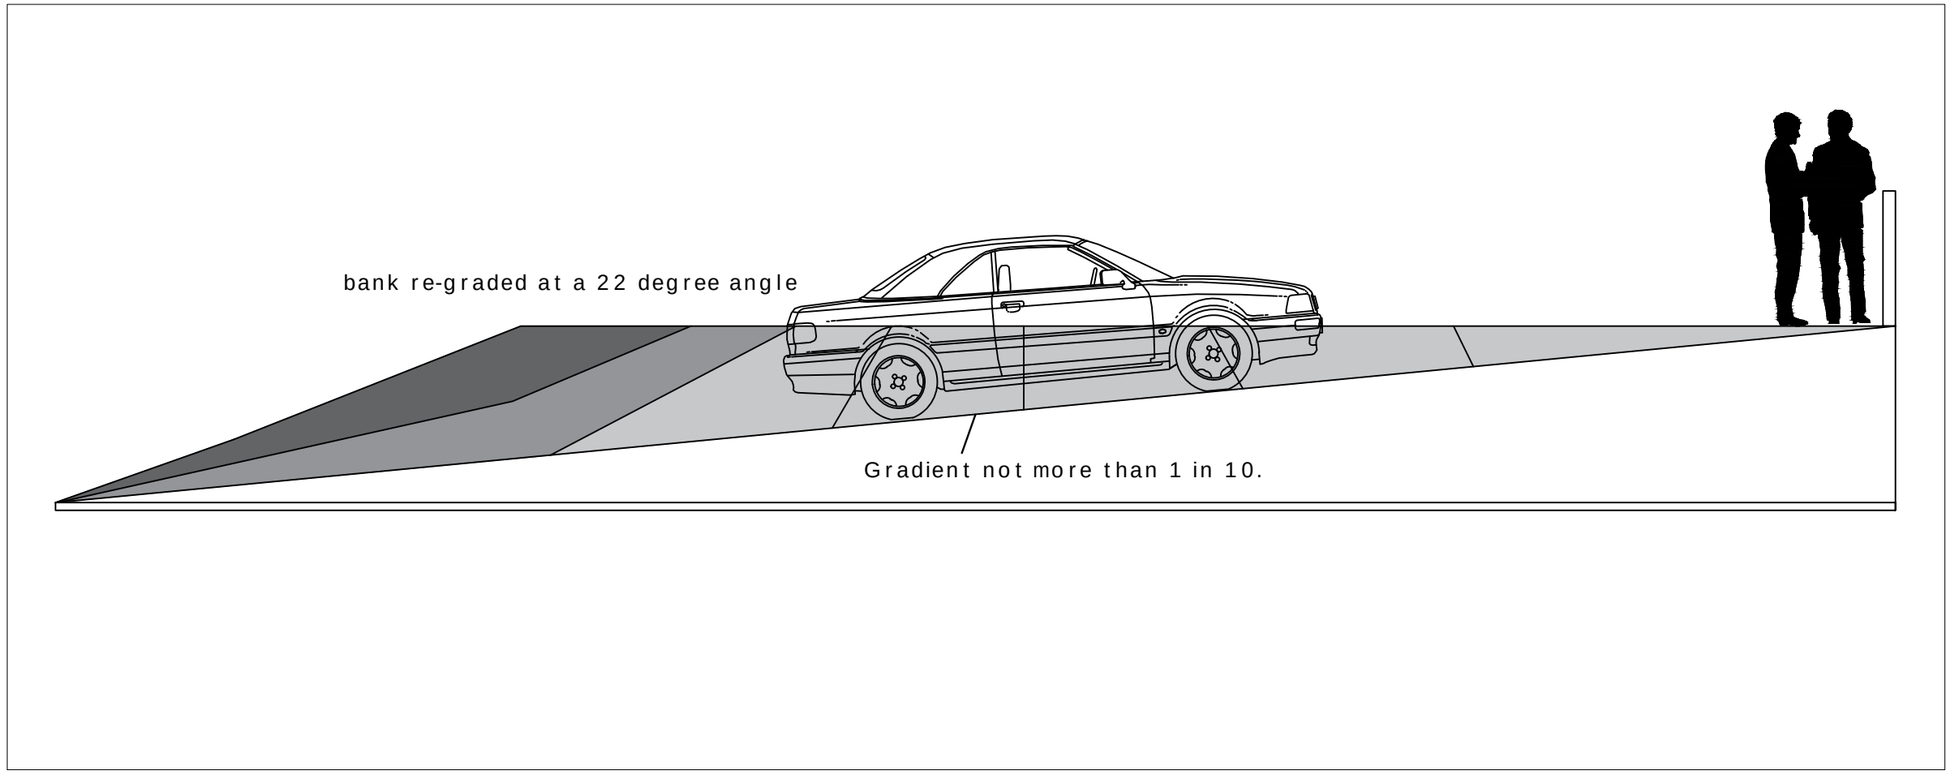

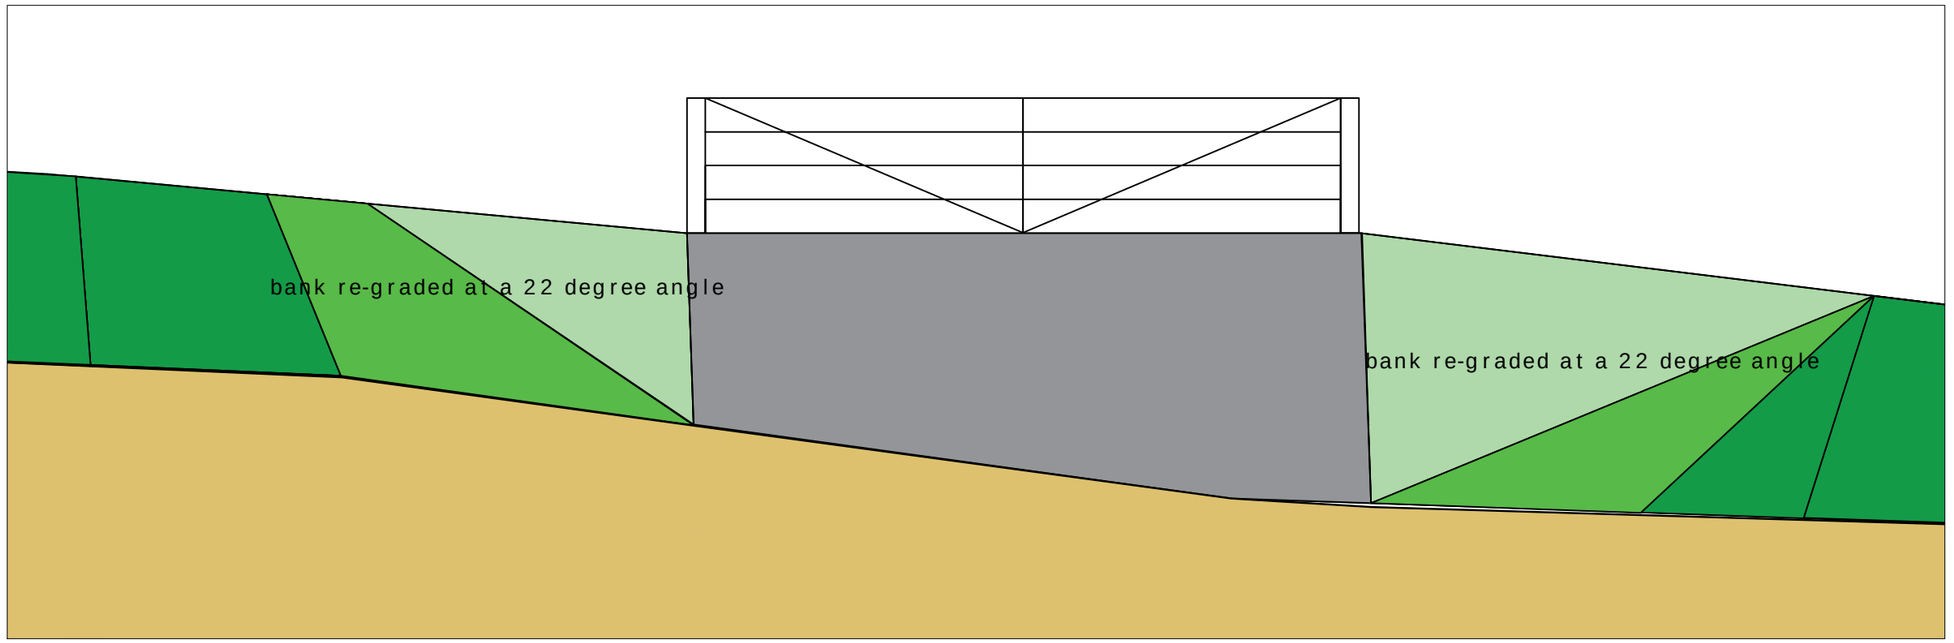


FIGURE 5: SECTION - 1:50.

General Notes

1. Contractor to check all dimensions on site. Should any discrepancies be identified between the dimensions, and or details determined on site, and those shown on the relevant drawings, the architect shall be notified immediately, and his instructions obtained prior to the commencement of work.

2. The Contractor shall be responsible for the design and implementation of all temporary works, and the safety and stability of new works and adjacent structures during construction.

3. Where a product is specified to be obtained from a manufacturer supplier, the contractor shall install the product in accordance with the instructions supplied by the manufacturer.

4. Should there be any variation between the work specified on the drawings and the manufacturers instructions, the contractor shall refer the matter to the architect before pro-ceeding.

No.	Revision/Issue	Date

Firm Name and Address
en-plan
missenden
back lane
bomere heath
nr shrewsbury
shropshire
sy4 3ph

tel: 07931 541 804

Project Name and Address
Land North Of Brrymbo Road

Project
New Barn


Date
13.08.2026

Scale
N/A

Sheet
3


FIGURE 5: WESTERN SECTIONS - 1:100.

0

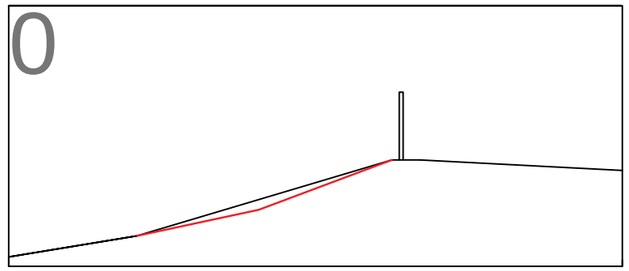


1


bank re-graded at a 22 degree angle

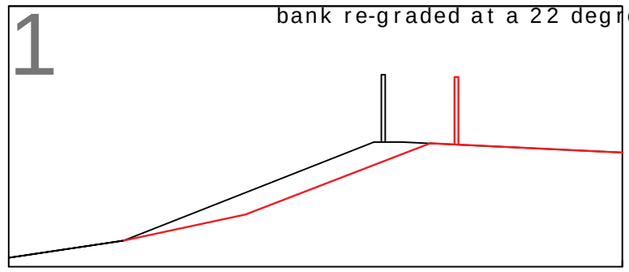


2

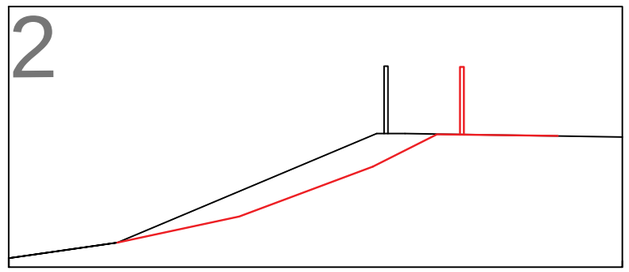

3

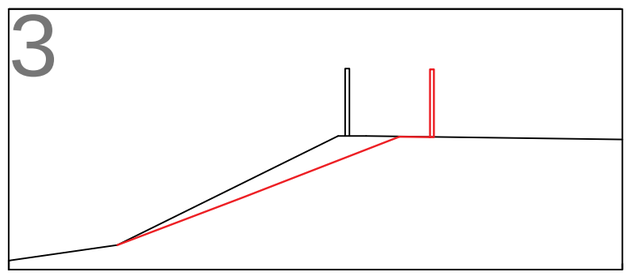

4

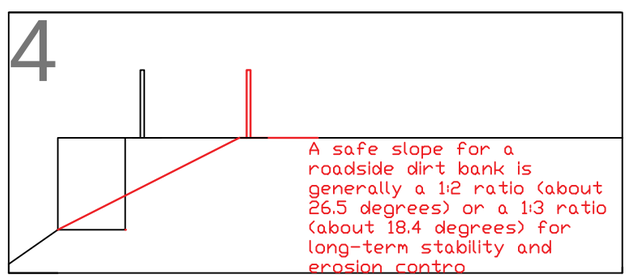


A safe slope for a roadside dirt bank is generally a 1:2 ratio (about 26.5 degrees) or a 1:3 ratio (about 18.4 degrees) for long-term stability and erosion contro


Existing

Proposed


5

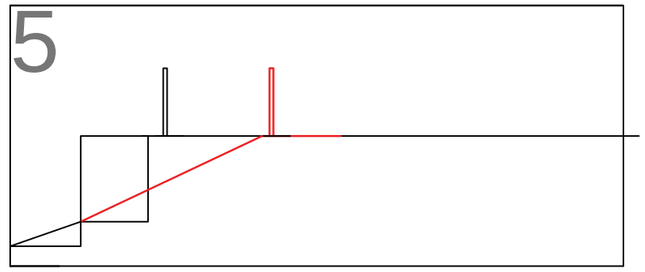


6

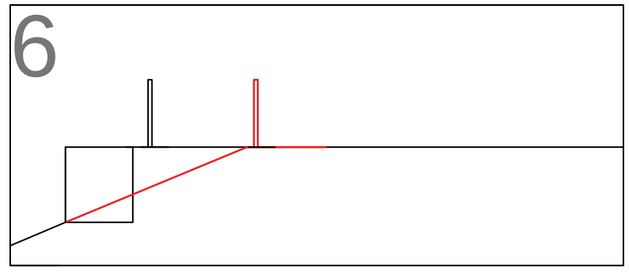


7

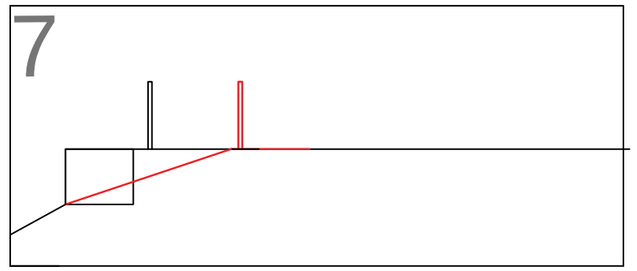

8

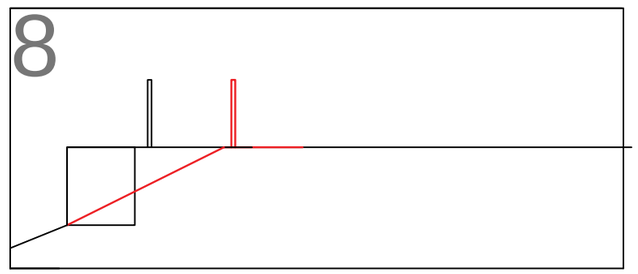

9

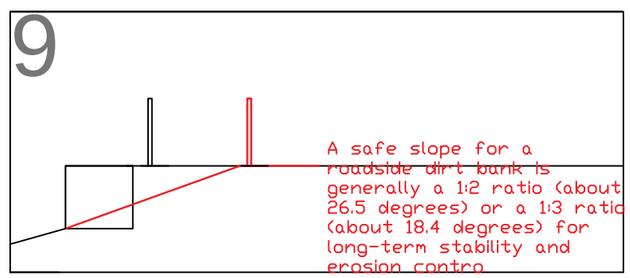

A safe slope for a roadside dirt bank is generally a 1:2 ratio (about 26.5 degrees) or a 1:3 ratio (about 18.4 degrees) for long-term stability and erosion contro

Existing

Proposed

General Notes

1. Contractor to check all dimensions on site. Should any discrepancies be identified between the dimensions, and or details determined on site, and those shown on the relevant drawings, the architect shall be notified immediately, and his instructions obtained prior to the commencement of work.

2. The Contractor shall be responsible for the design and implementation of all temporary works, and the safety and stability of new works and adjacent structures during construction.

3. Where a product is specified to be obtained from a manufacturer supplier, the contractor shall install the product in accordance with the instructions supplied by the manufacturer.

4. Should there be any variation between the work specified on the drawings and the manufacturers instructions, the contractor shall refer the matter to the architect before pro-ceeding.

No.	Revision/Issue	Date

Firm Name and Address
en-plan
missenden
back lane
bomere heath
nr shrewsbury
shropshire
sy4 3ph

tel: 07931 541 804

Project Name and Address
Land North Of Brrymbo Road

Project
New Barn

Date
13.08.2026

Scale
N/A

Sheet
4

FIGURE 4 CONTINUED


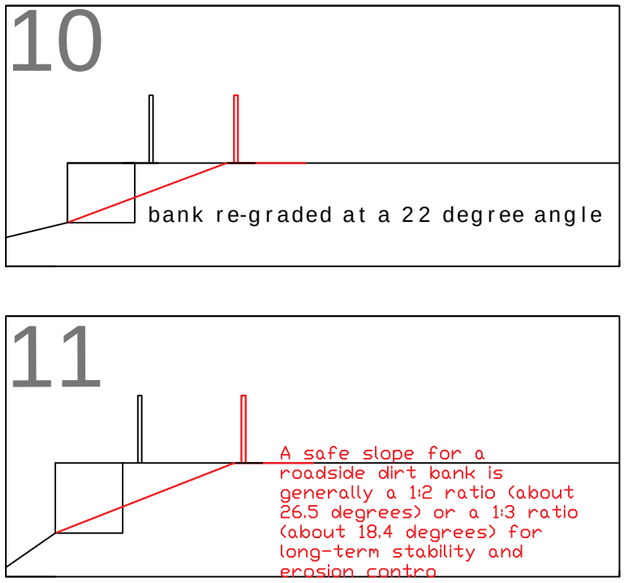


FIGURE 6: EASTERN SECTIONS - 1:100.

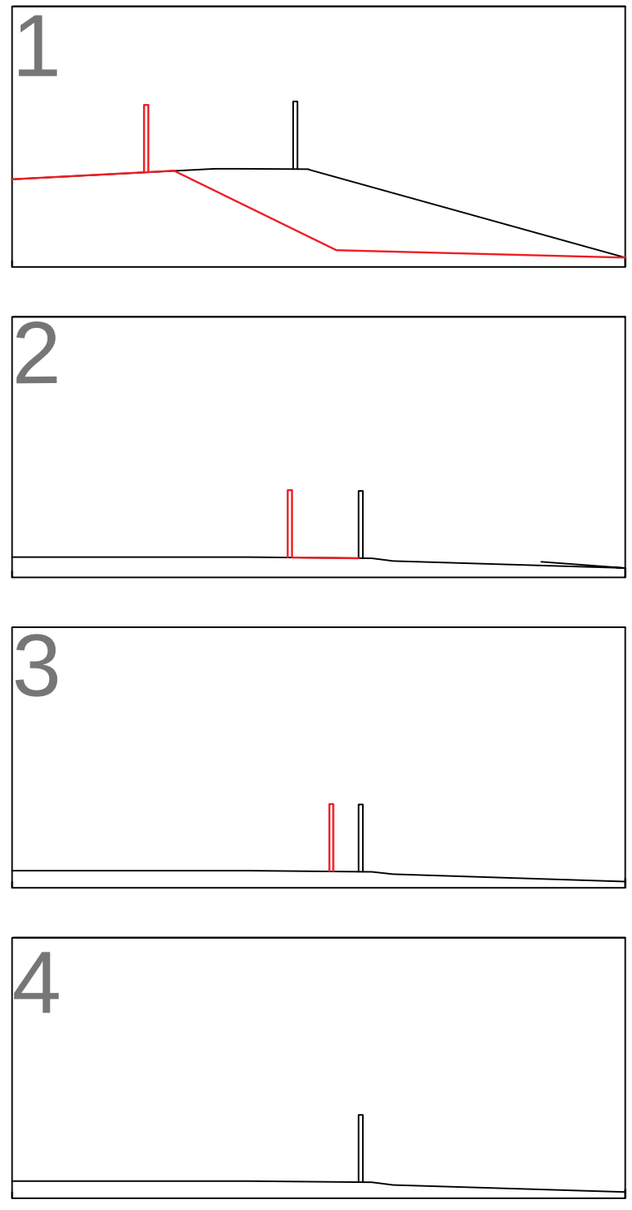

General Notes

1. Contractor to check all dimensions on site. Should any discrepancies be identified between the dimensions, and or details determined on site, and those shown on the relevant drawings, the architect shall be notified immediately, and his instructions obtained prior to the commencement of work.

2. The Contractor shall be responsible for the design and implementation of all temporary works, and the safety and stability of new works and adjacent structures during construction.

3. Where a product is specified to be obtained from a manufacturer supplier, the contractor shall install the product in accordance with the instructions supplied by the manufacturer.

4. Should there be any variation between the work specified on the drawings and the manufacturers instructions, the contractor shall refer the matter to the architect before pro-ceeding.

No.	Revision/Issue	Date

Firm Name and Address
en-plan
missenden
back lane
bomere heath
nr shrewsbury
shropshire
sy4 3ph

tel: 07931 541 804

Project Name and Address
Land North Of Brrymbo Road

Project: New Barn
Date: 13.08.2026
Scale: N/A
Sheet: 5