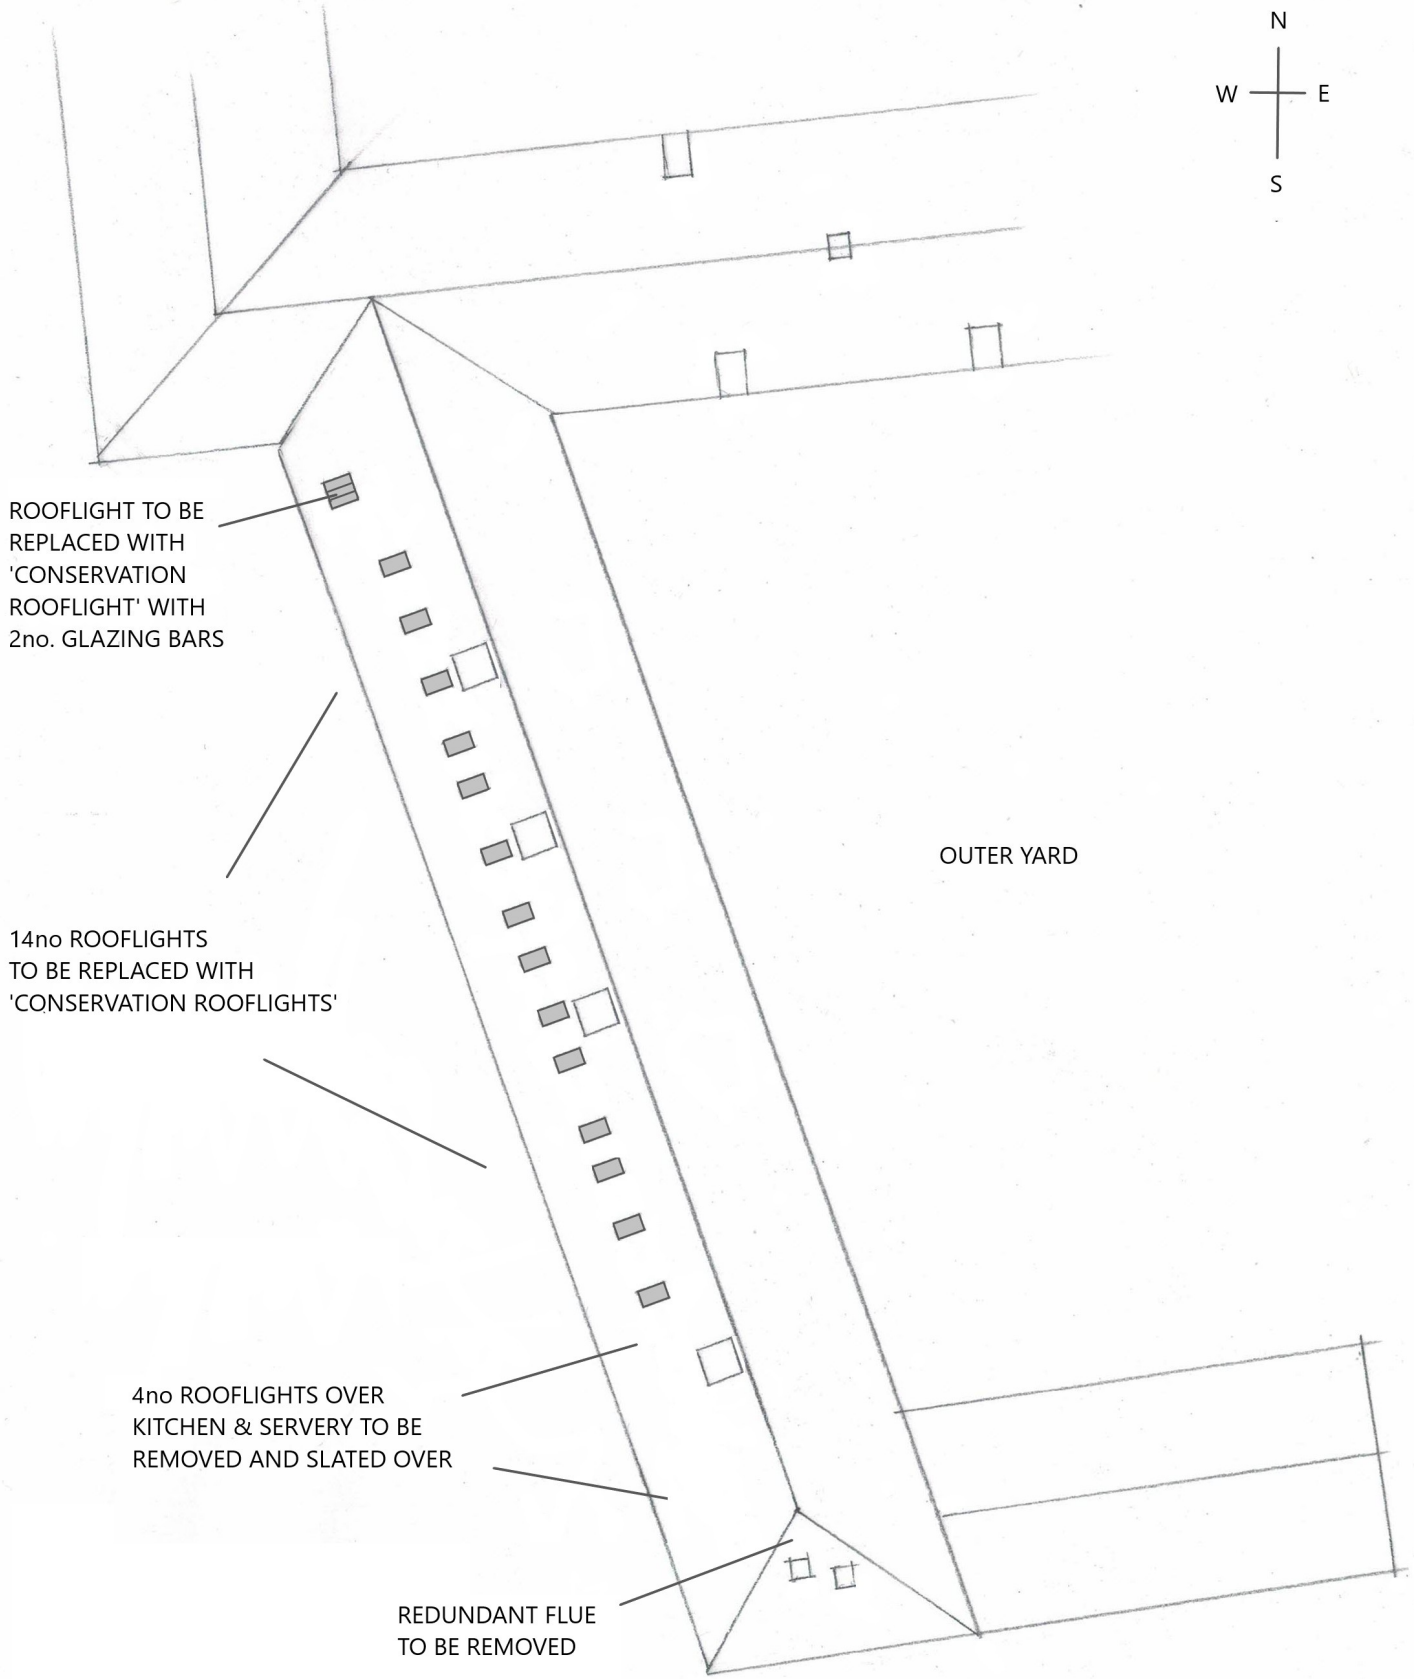


0 5 10m

ERDDIG HALL - HAYLOFT RESTAURANT
ROOF PLAN - PROPOSED
SCALE - 1:200 @A4