


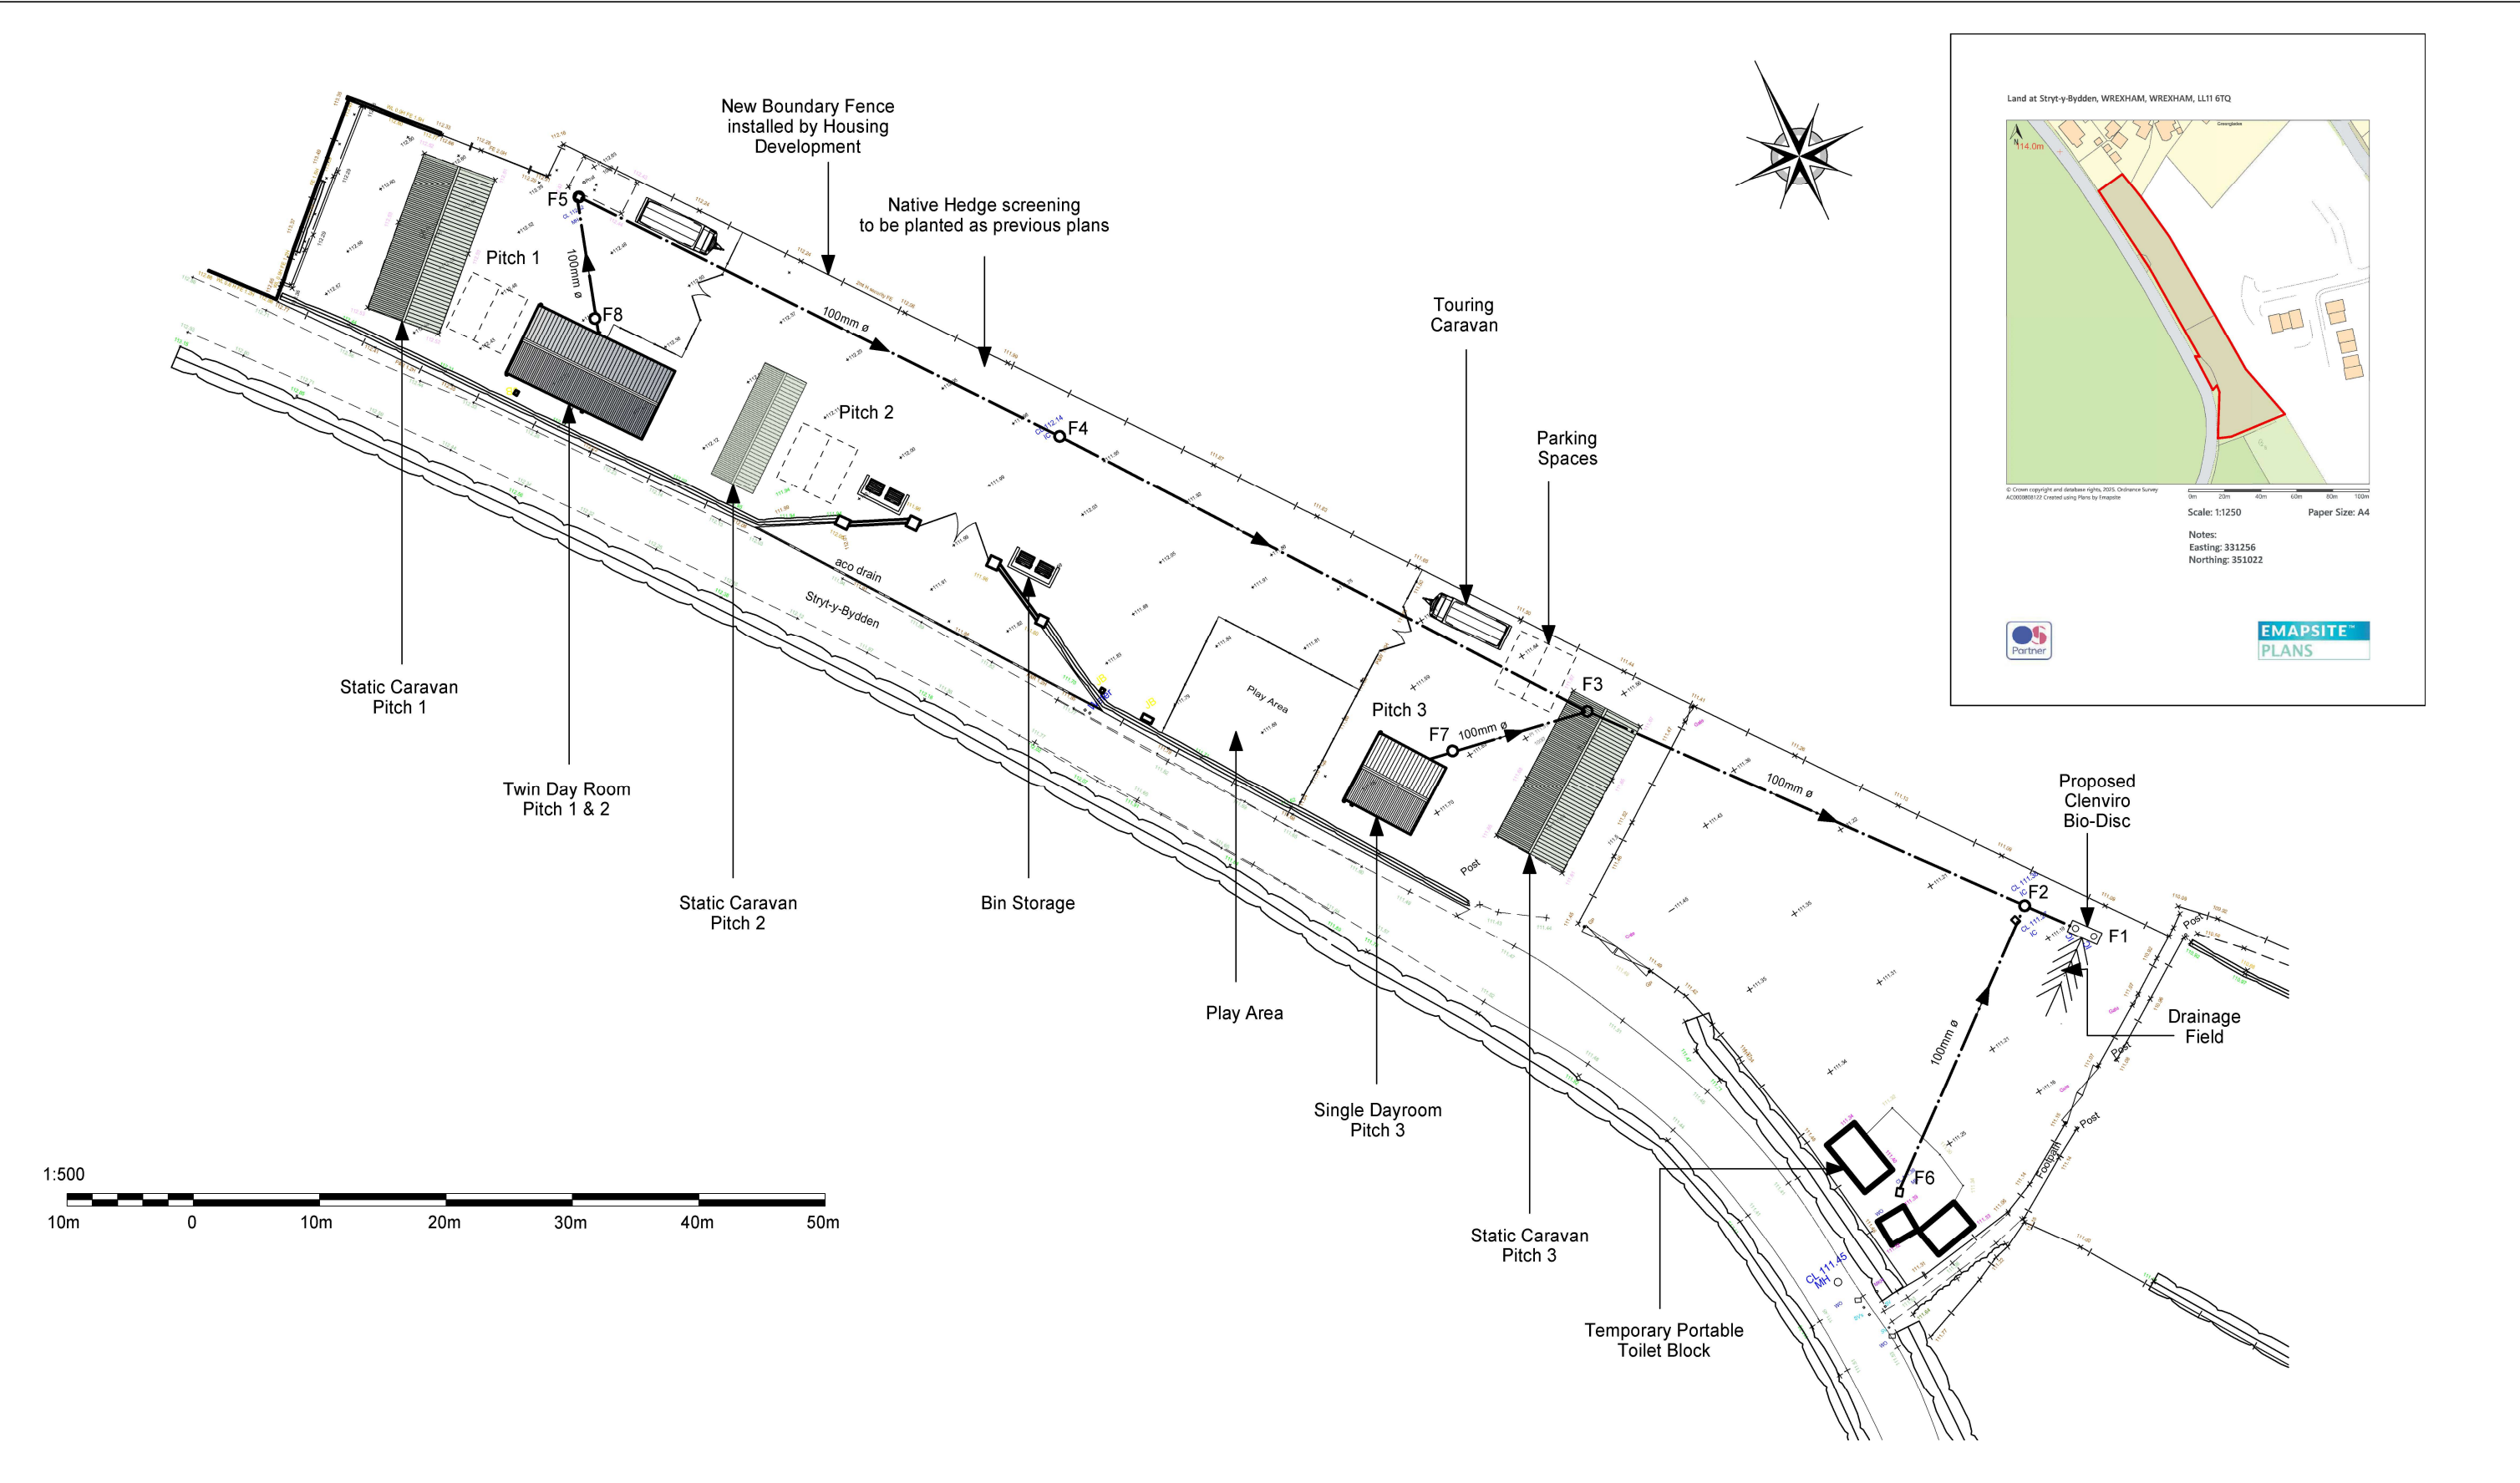

NOTES: All dimensions must be checked on site and not scaled from this drawing.	Client Mr Patrick Berry	Job Title Proposed Gypsy / Traveller Site for 3 no. family pitches, Bio-disc and vehicular entrance on land at Stryt-y-Bydden, Caego. New Broughton, Wrexham LL11 6TQ.	Drawing Title Proposed Block Plan with detailed Drainage (Extended Site)	Scale 1:500 A3		Drg No. 71353:1006 Rev — Trevor Mennell Planning Planning & Architectural Consultants The Gables Kendricks Bank Bayston Hill Shrewsbury Shropshire SY3 0EH
				Date SEPTEMBER 2026	Drawn by T.M.	