
REF Nº P/2026/0555
0554

LOCATION PLAN
31 + 33 BRIDGE ST
WREXHAM

NORTH

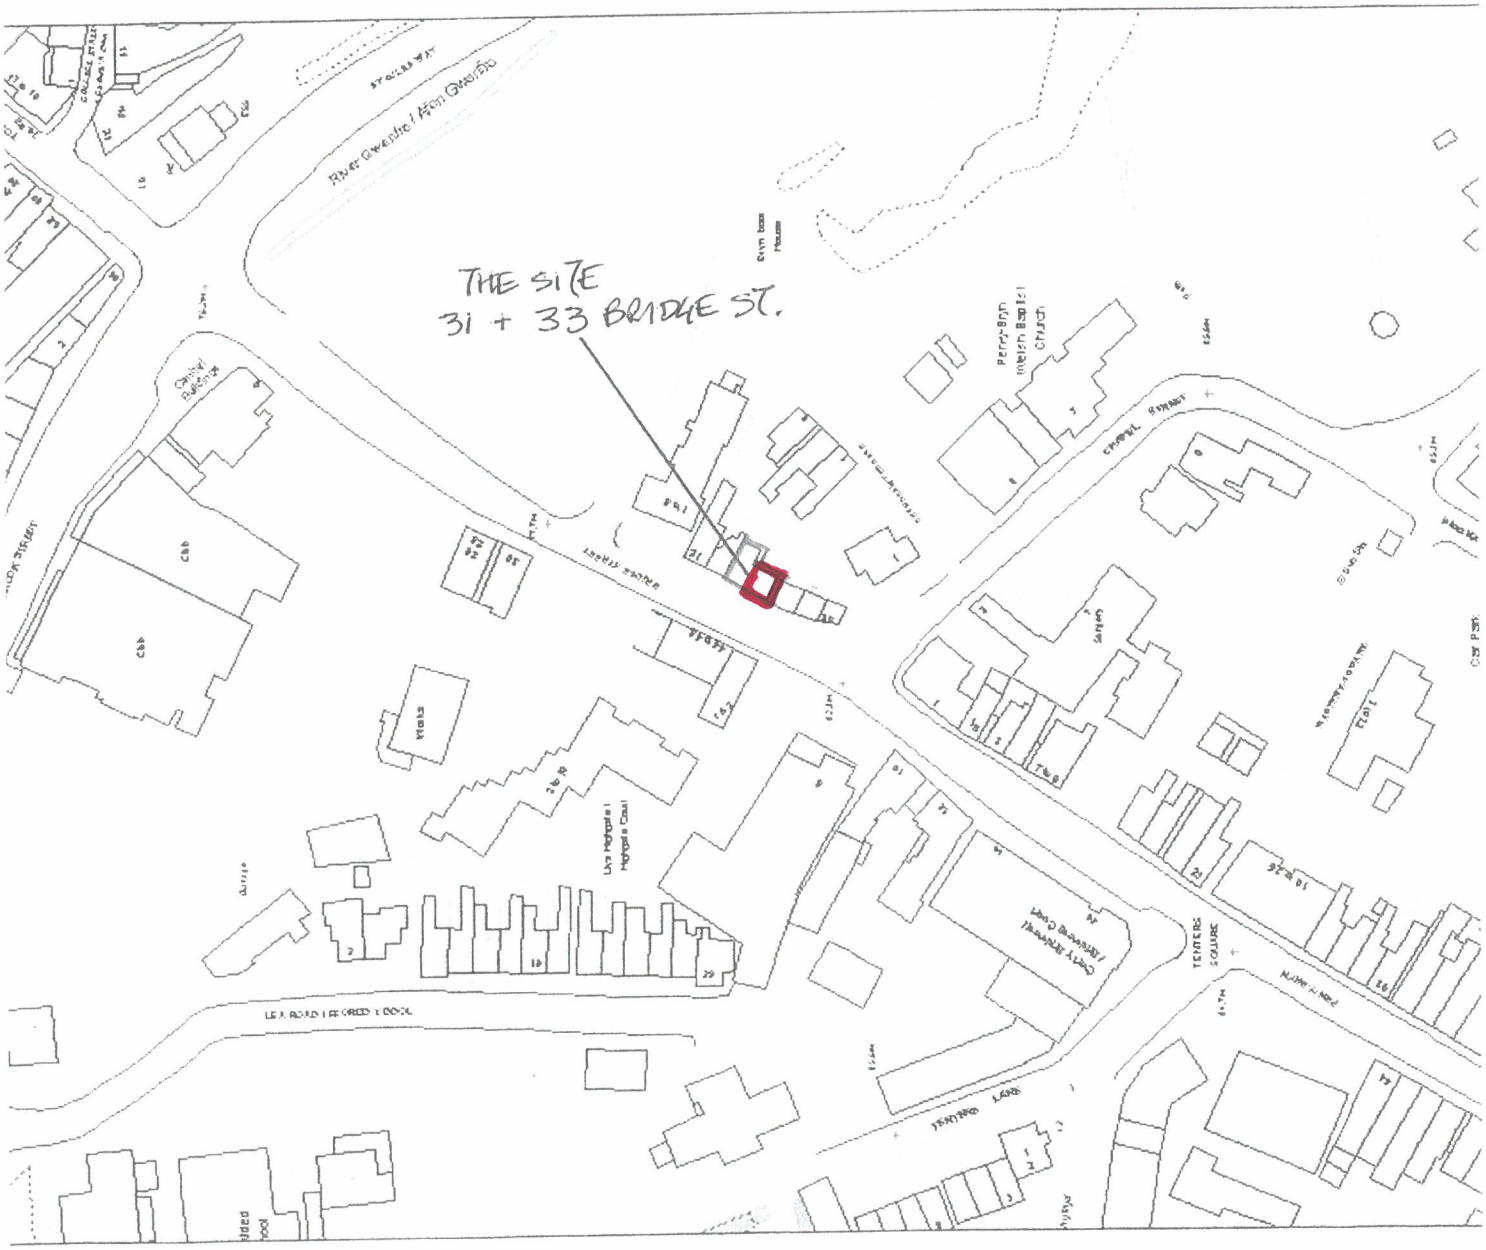


SCALE 1:1250

REF Nº P/2026/0555
0554

LOCATION PLAN
31 + 33 BRIDGE ST
WREXHAM

NORTH

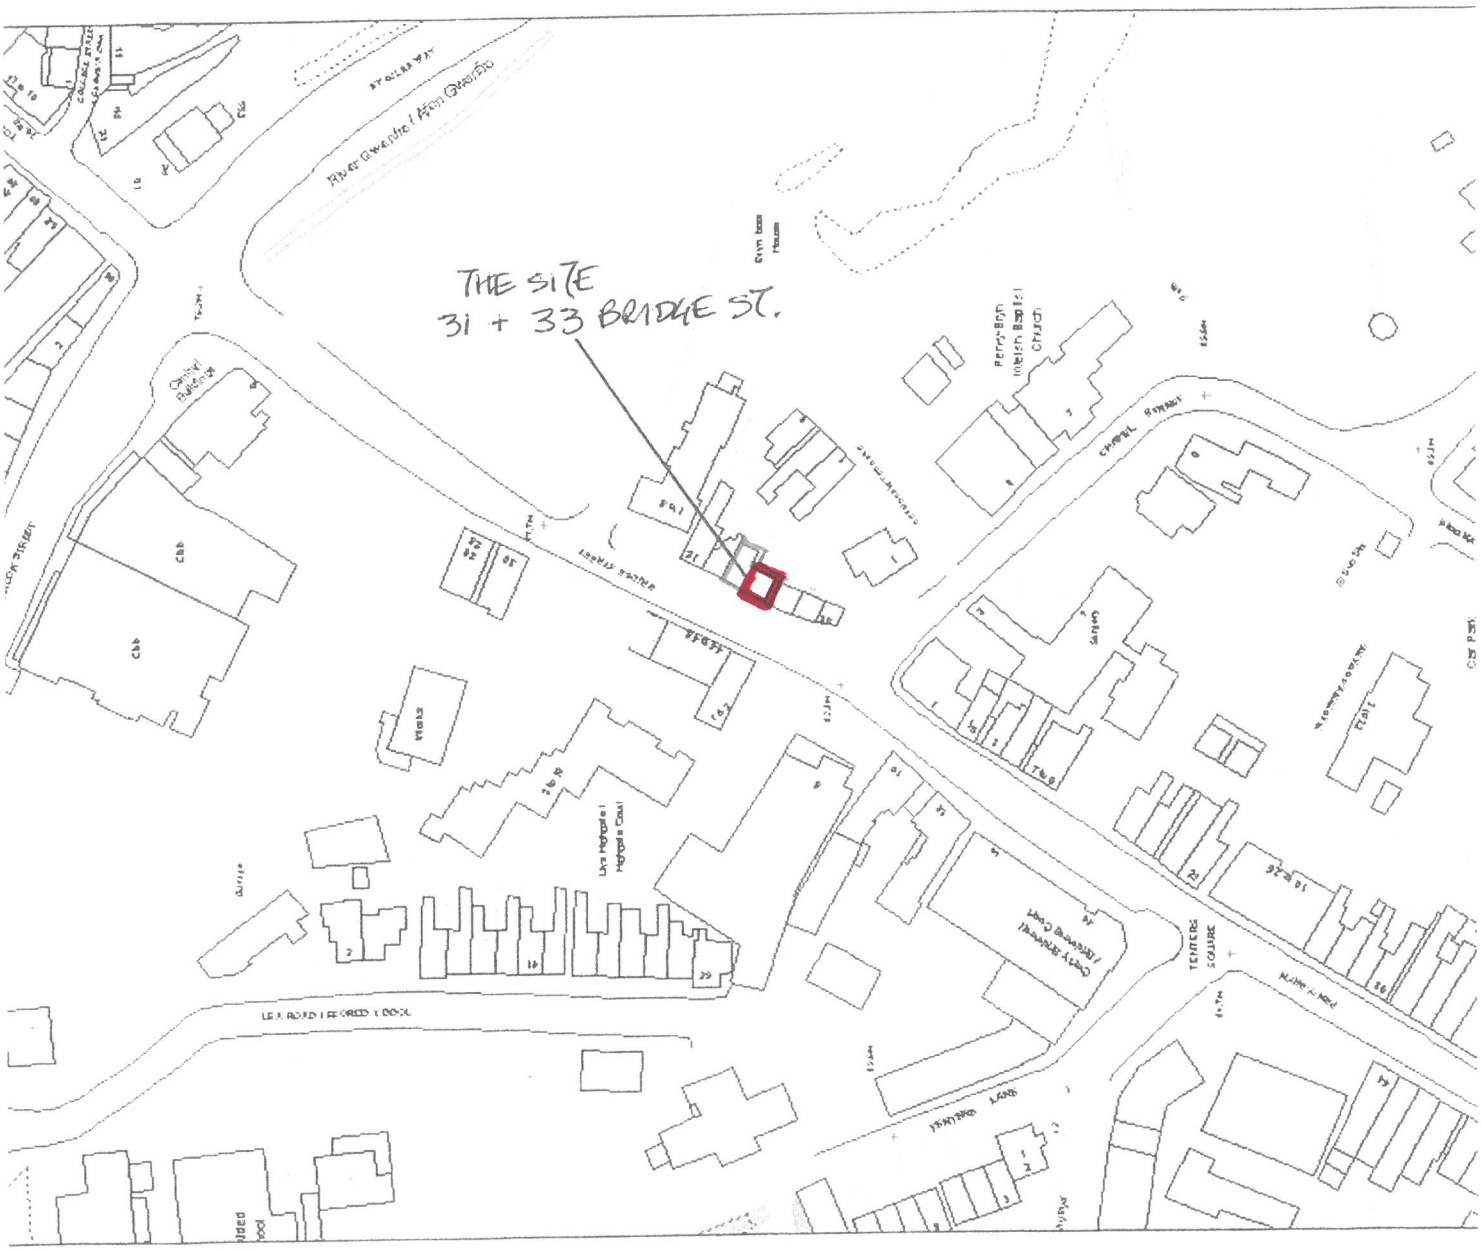

SCALE 1:1250