
© matt wood: architect ltd 2025

NOTES:

*Refer to Arbtech Ltd plans + reports for arboricultural information.
*Refer to HT Drainage Consultancy Ltd plans for detailed drainage design.
*Refer to DAC Landscape Architecture plans for planting + landscape design
*Refer to Stantec plans for highways and visibility splays

Legend ;

- proposed FW drainage
- proposed SW drainage
- proposed hot tub drainage
- outline of path / parking / track
- new planting [indicative]
- area designated for glamping accommodation, to be located on site subject to context / site conditions.
- car parking spaces [1N° each unit]
- Cellweb no-dig ground system
- hard bound surface, min.10metre from road edge

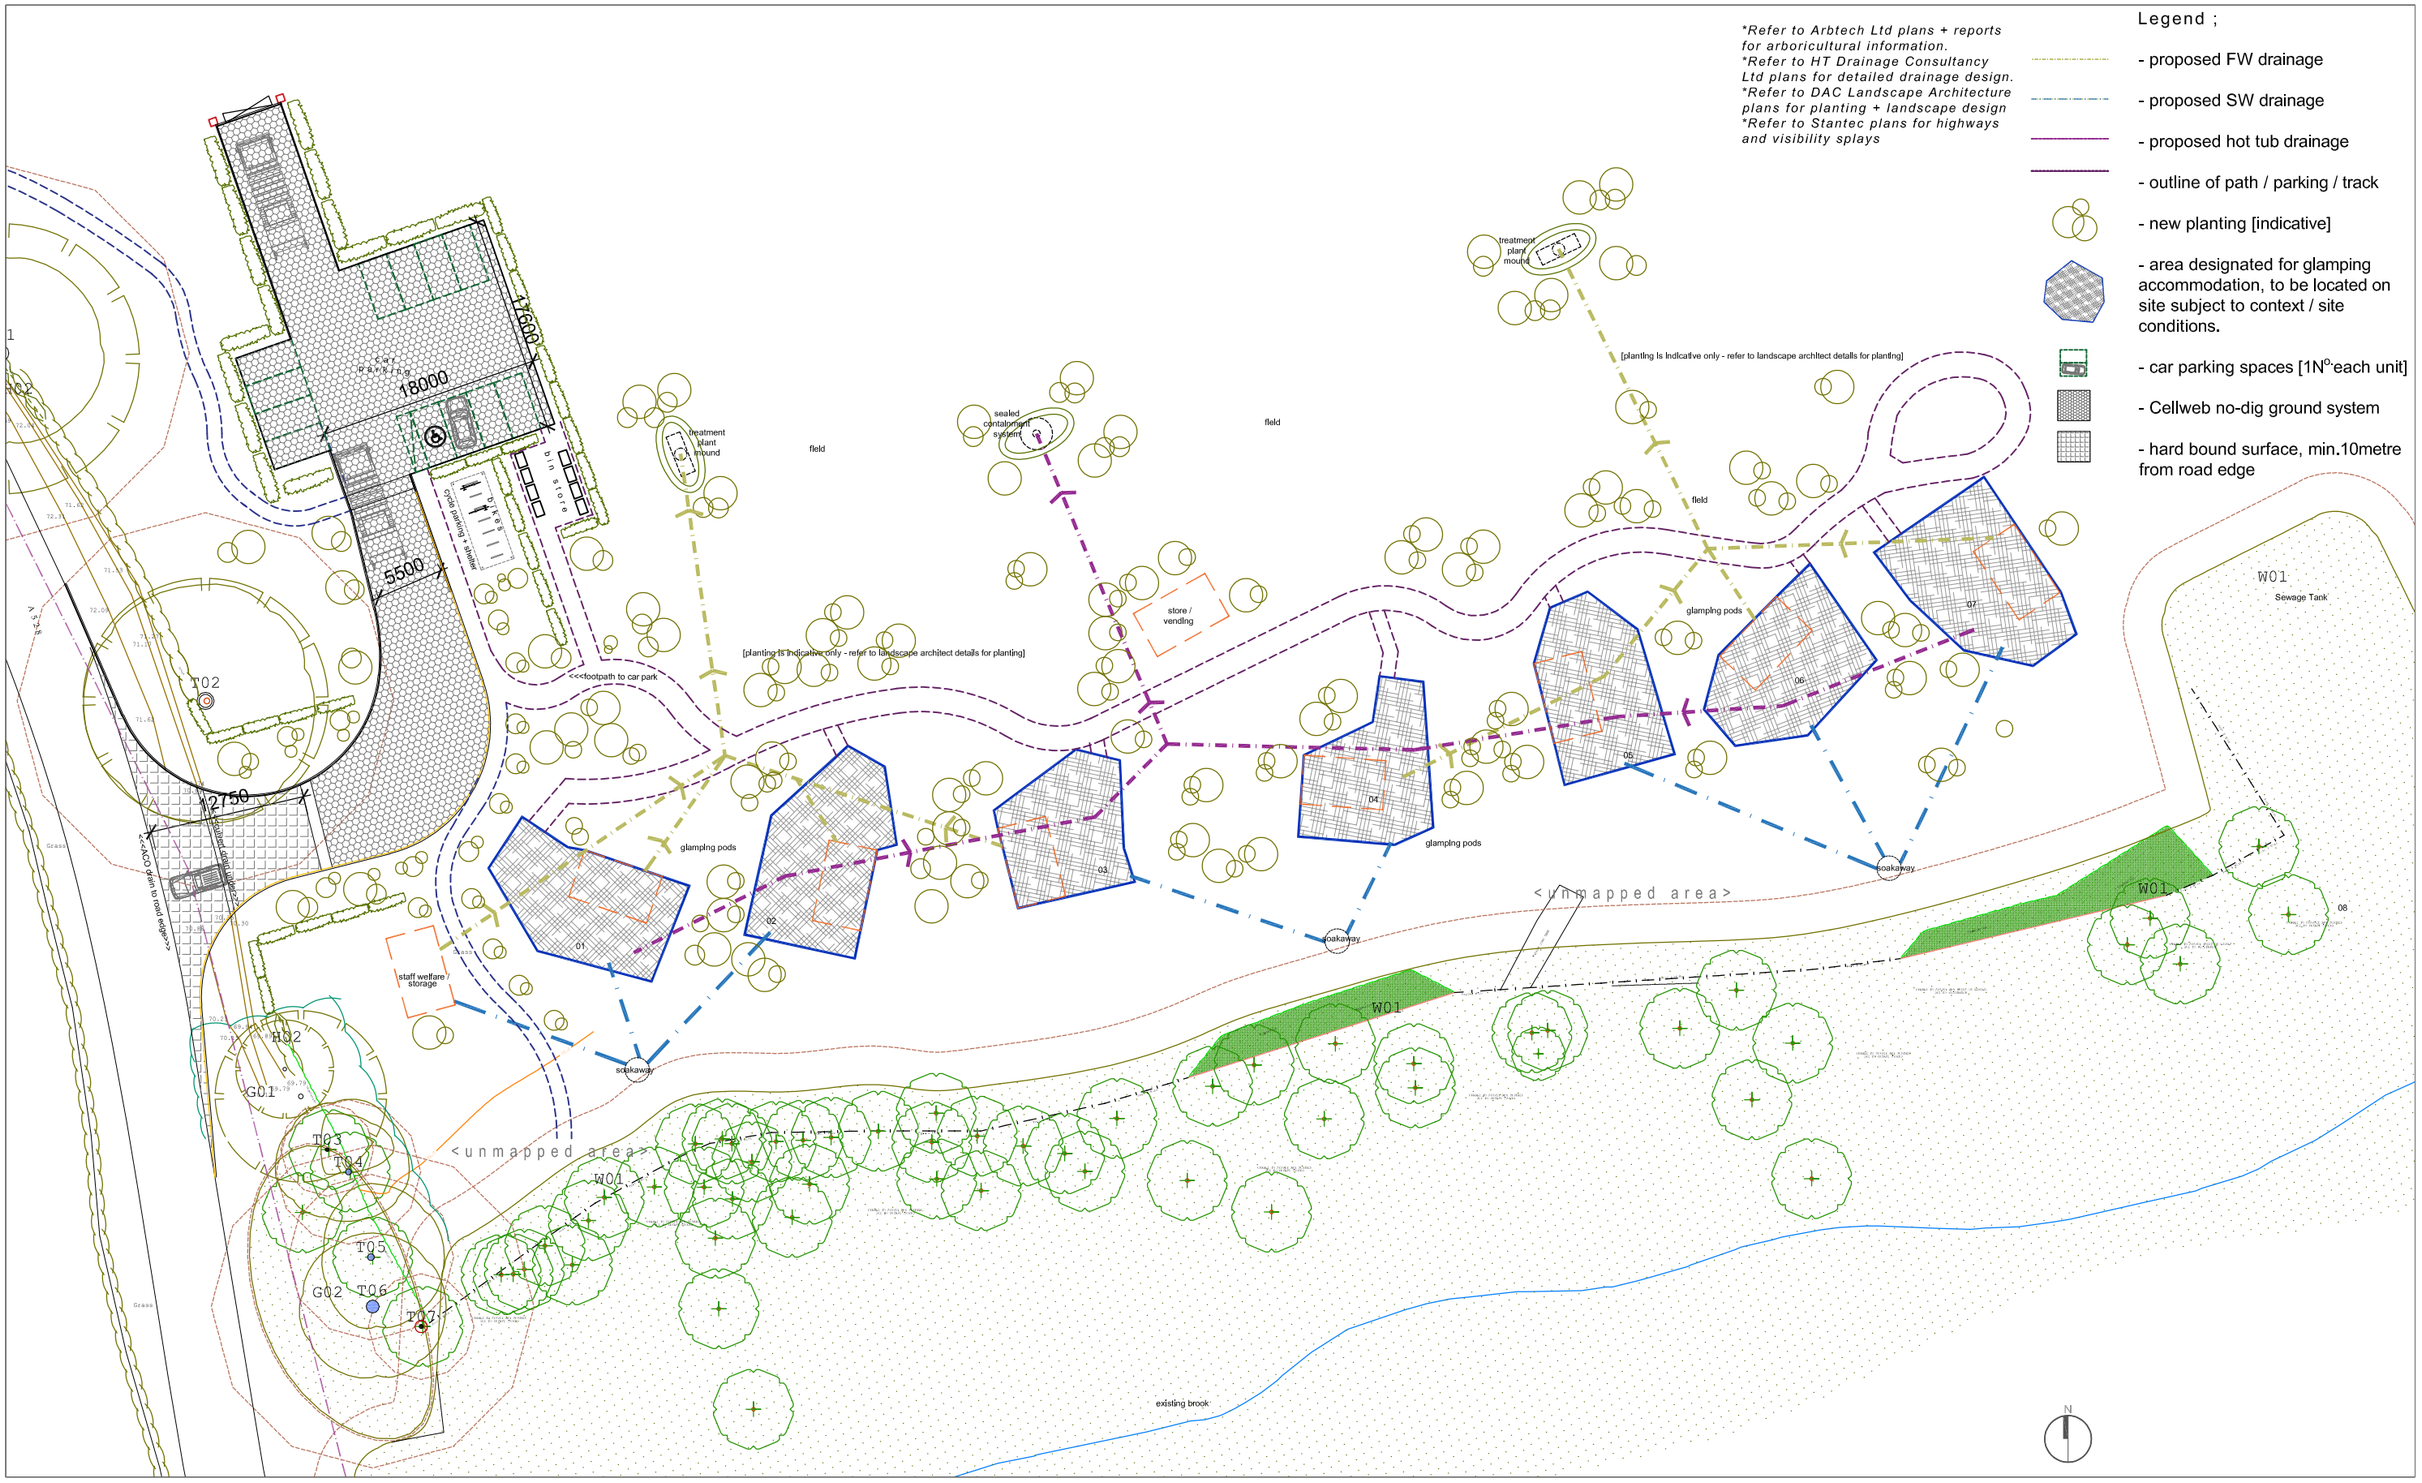

Proposed Site Layout Plan

Proposed

0 5 10 15 20 25m Scale = 1:500

project: Glamping site @ Queensbridge Farm, Overton-on-Dee

client: Mr S. Heighway

drawing title: Proposed Site Layout Plan

scale @ A3: 1:500 | date: Jan2025 | drawn by: MW | checked by: MW

drawing number: 360MWT01-03

revision: M

purpose of issue: PLANNING

rev date by description
M 03/09/2026MW Entrance + car park area.

matt wood architect
mail@mattwood-architect.co.uk
www.mattwood-architect.co.uk

Use figured dimensions only. Scale drawing only when a scale bar is present. All dimensions to be checked by user and any discrepancies, error or omissions to be reported to the architect before work commences. Read this drawing with all relevant materials.