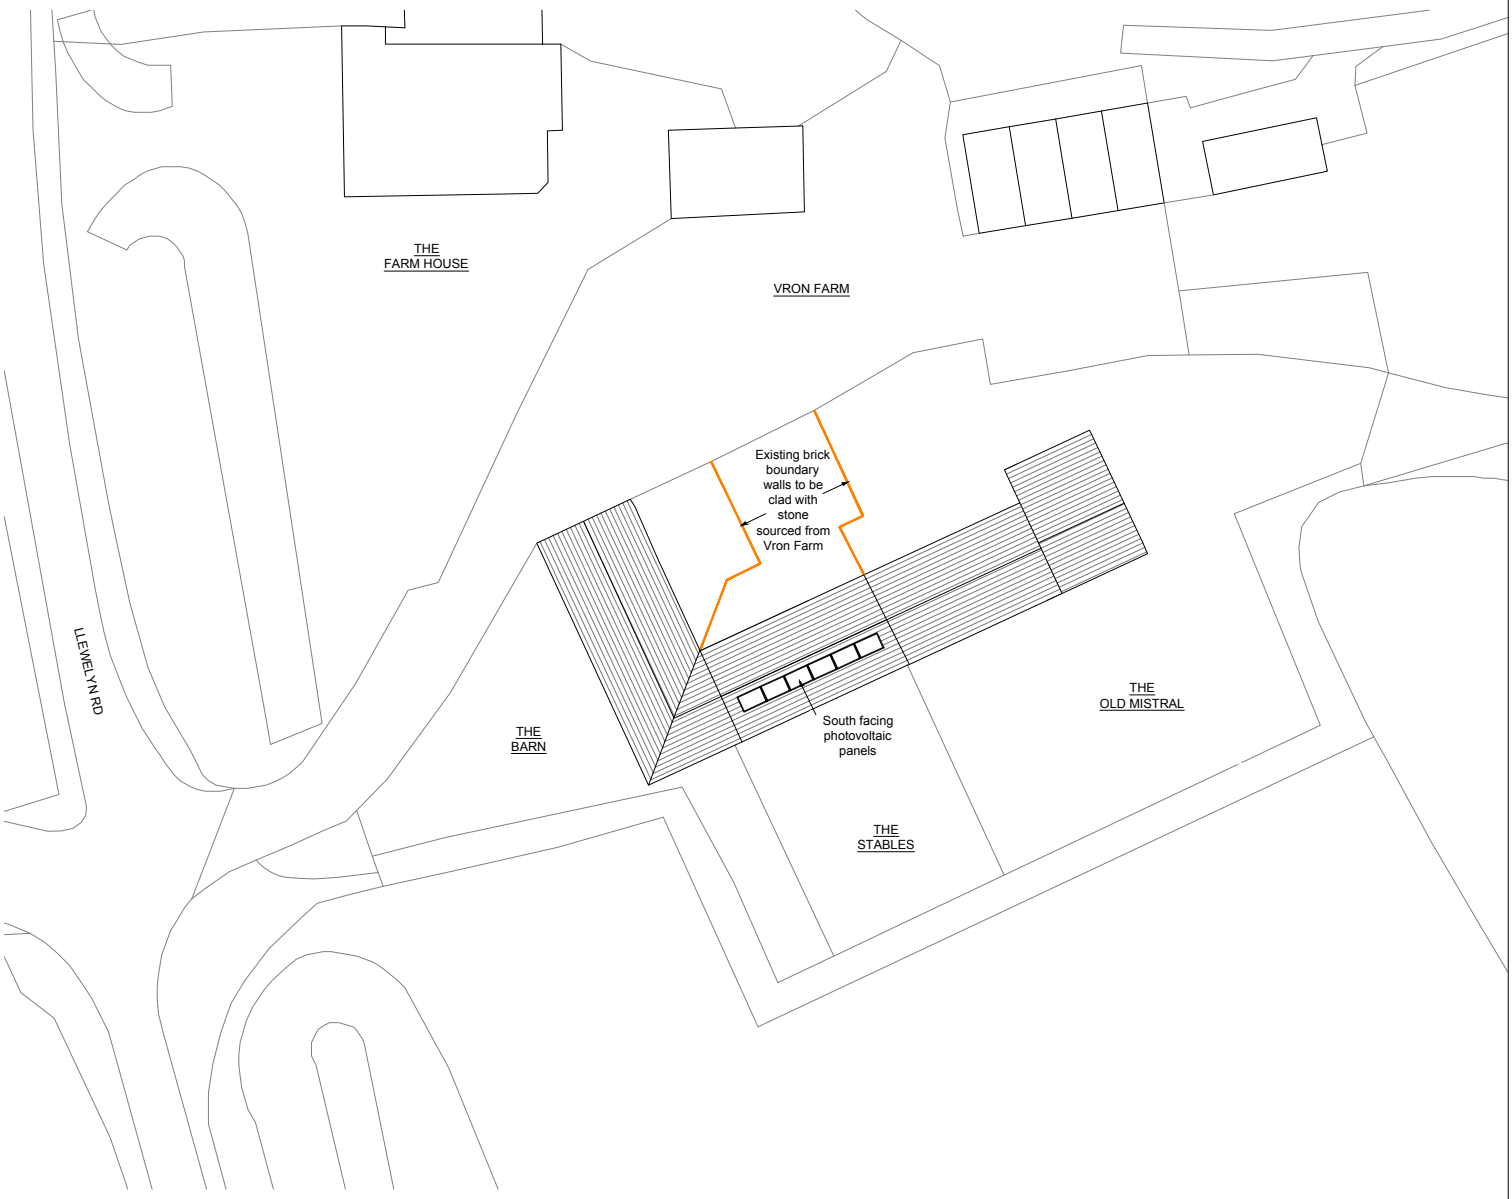


0 4 8 12 16m

SCALE BAR 1:500

haus97

GENERAL NOTES
(MUST BE COMPLIED WITH BY CONTRACTOR)

1. ALL DIMENSIONS MUST BE VERIFIED ON SITE. DO NOT USE WRITTEN DIMENSIONS ONLY.
2. STRUCTURAL ELEMENTS (E.G. RC STIFFENERS, LINTELS, WALL TIES) TO BE CONFIRMED AND DESIGNED BY STRUCTURAL ENGINEER. ALL OPENINGS TO RECEIVE APPROPRIATE LINTELS IN ACCORDANCE WITH SPECIFICATION.
3. DOOR AND WINDOW FRAMES TO BE MANUFACTURED FROM MATERIALS TO SUIT SPECIFICATION AND BUILDING REGULATIONS REQUIREMENTS. TIMBER TO BE SUITABLY TREATED HARDWOOD OR SOFTWOOD, OR APPROVED COMPOSITE / ALUMINIUM SYSTEMS. FINISH TO INCLUDE APPROPRIATE DECORATION OR POWDER COATING.
4. ALL PLUMBING AND SANITARY INSTALLATIONS TO BE INSTALLED BY A CERTIFIED PLUMBER IN ACCORDANCE WITH CURRENT BUILDING REGULATIONS AND WATER SUPPLY (WATER FITTINGS) REGULATIONS 1999 AND PART G.
5. ALL ELECTRICAL WORKS TO COMPLY WITH CURRENT IET WIRING REGULATIONS (BS 7671) AND BE UNDERTAKEN BY A CERTIFIED ELECTRICIAN UNDER PART P OF THE BUILDING REGULATIONS.

COMPANY ADRRESS
THE COACH HOUSE
VRON FARM
WREXHAM
LL11 5TW

TEL: 07547229659
EMAIL: INFO@HAUS97.COM
WEBSITE: WWW.HAUS97.COM

PROJECT
26013
THE STABLES,
VRON FARM
LLEWELYN ROAD,
WREXHAM,
LL11 5TW

CLIENT
Ms Angela Swarbrick-Harvey

SCALE
1:500

DATE
26/09/26

REVISION :
–

DRAWING TITLE
LOCATION PLAN

DRAWING NUMBER
26013-PL-010