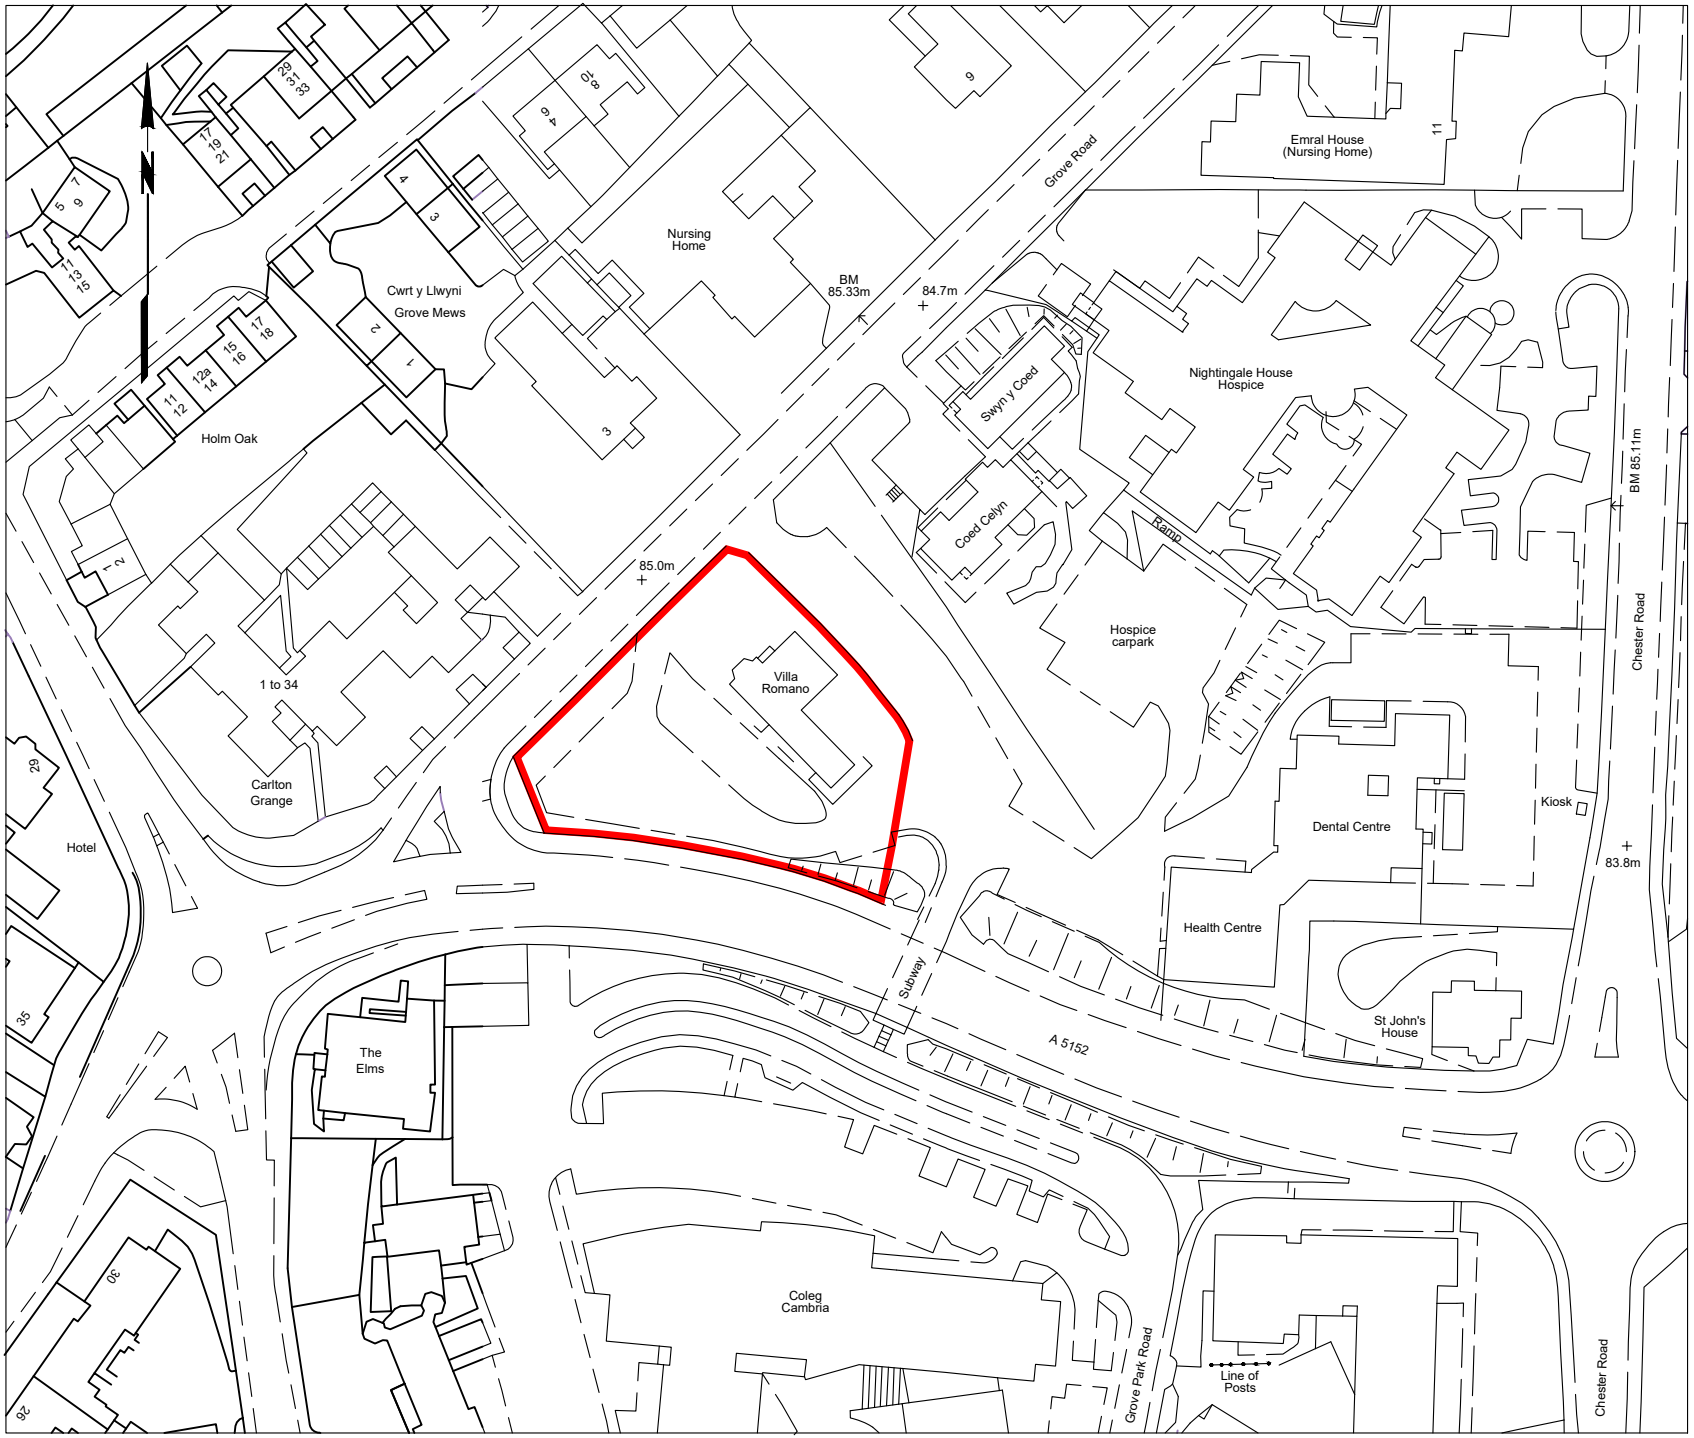


File Ref: Sharepoint \ Red Line Plans - CAD \ BETSI CAD HEALTH BOARD \ VILLA ROMANO, WREXHAM \ _01S

GIG CYMRU NHS WALES
Partneriaeth Cydwasanaethau
Gwasanaethau Ystadau Arbenigol
Shared Services Partnership
Specialist Estates Services

Stuart Douglas BSc(Hons) PGDip MRICS MAPM

Gyfarwyddwr, Partneriaeth Cydwasanaethau GIG Cymru - Gwasanaethau Ystadau Arbenigol

Director, NHS Wales Shared Services Partnership - Specialist Estates Services

Crown copyright and database rights 2022
Ordnance Survey PSGA Member Licence v3.0 [AC0000805990]
Hawlfraint y Goron a hawliau cronfa ddata 2022
Arolwg Ordnans CGSC trwydded aelod f3.0 [AC0000805990]

ORDNANCE SURVEY TILE SJ 3350
NATIONAL GRID REFERENCE SJ 335508

Clive Ball BSc (Hons) MRICS
Head of Property
Specialist Estates Services

Title

Villa Romano, Grove Road, Wrexham

Scale: 1:1250 @ A4

Produced by: MM

Date Issued: MM 21/9/26

Date Created: 21/9/26

Drawing Number: ?_01S /1