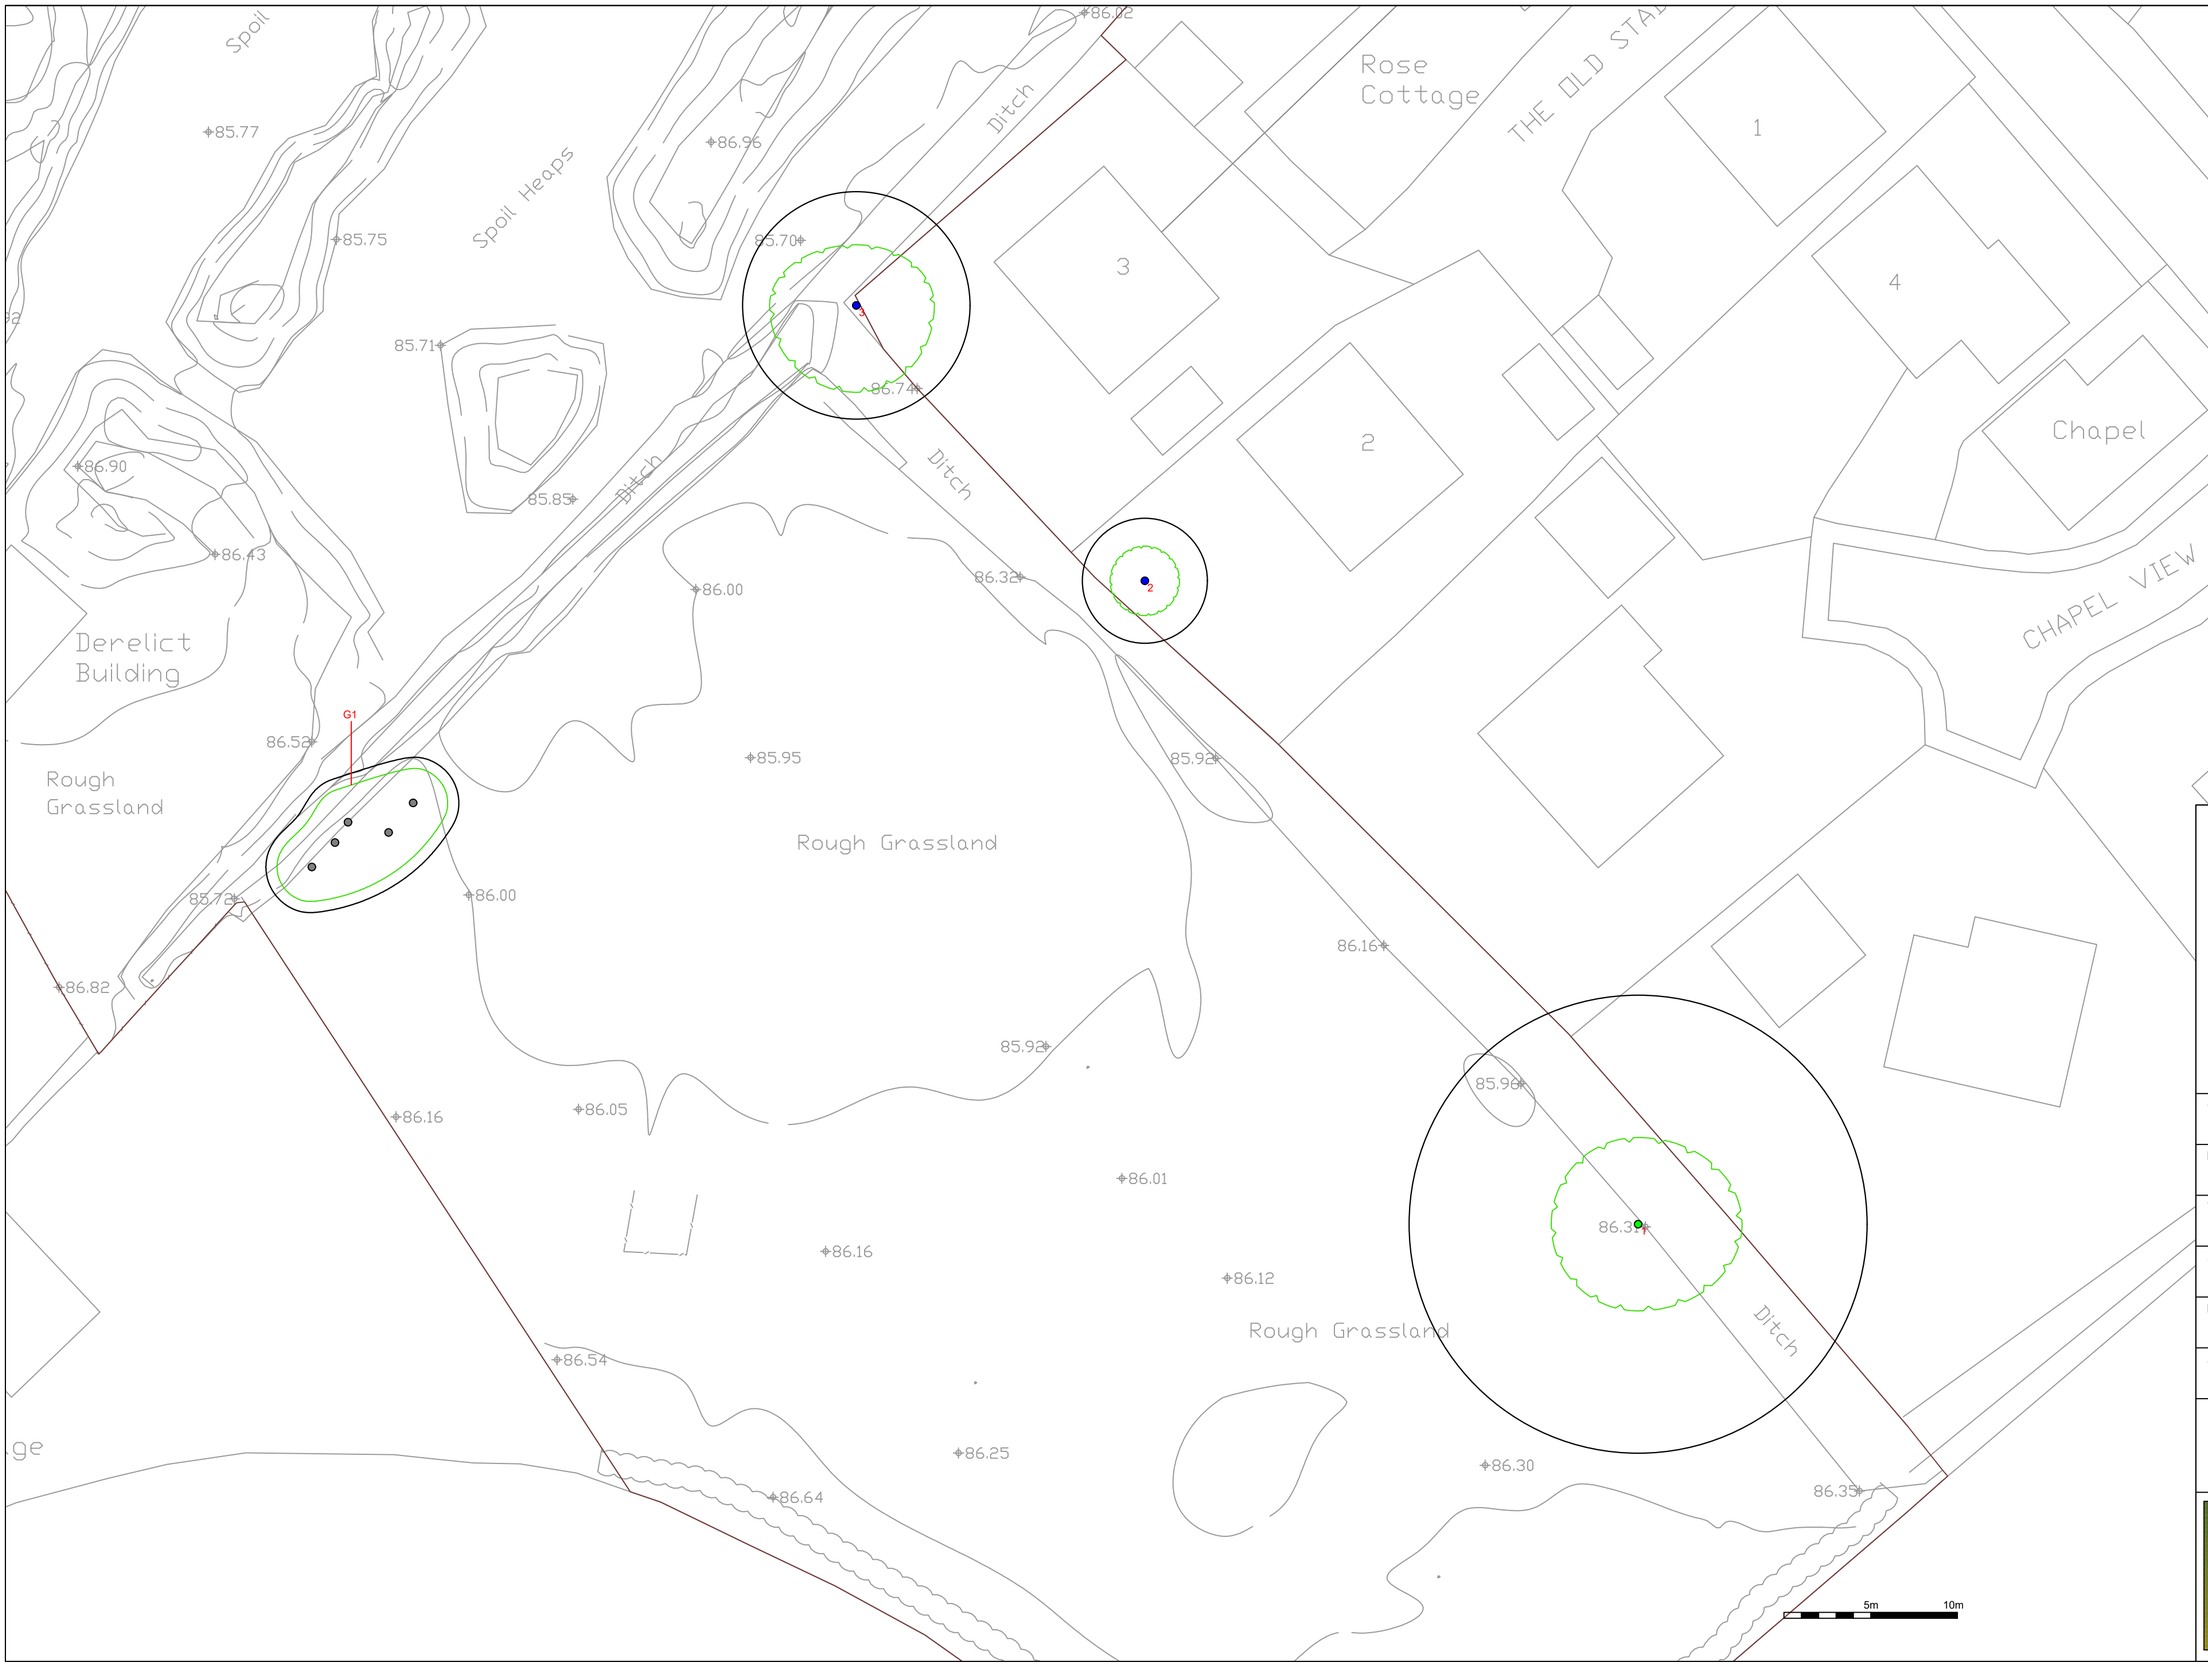


Legend

Root Protection Area Modified to Account for Site Features

Category
Crown Spread
Tree Number
13
Root Protection Area

- Category A (High Quality)
- Category B (Moderate Quality)
- Category C (Low Quality)
- Category U (Dead/Dying/In Decline)

Client:
Taylor Reed Homes Ltd.

Project:
Land off Main Street, Bettisfield, Wrexham

Title:
Preliminary Tree Constraints Plan

Scale:	Date:
1:250 @ A2	March 2021
Drawn By:	Revision:
NB	-
Job Ref:	Drawing No:
21/AIA/WXM/274	01

Do not scale from this drawing all dimensions to be checked on site.

The copyright of this document resides with Tree Solutions unless assigned in writing by the company

Tree Solutions
E: info@tree-solutions.co.uk
W: www.tree-solutions.co.uk
T: 01244 389114
Company Registration No: 04548951