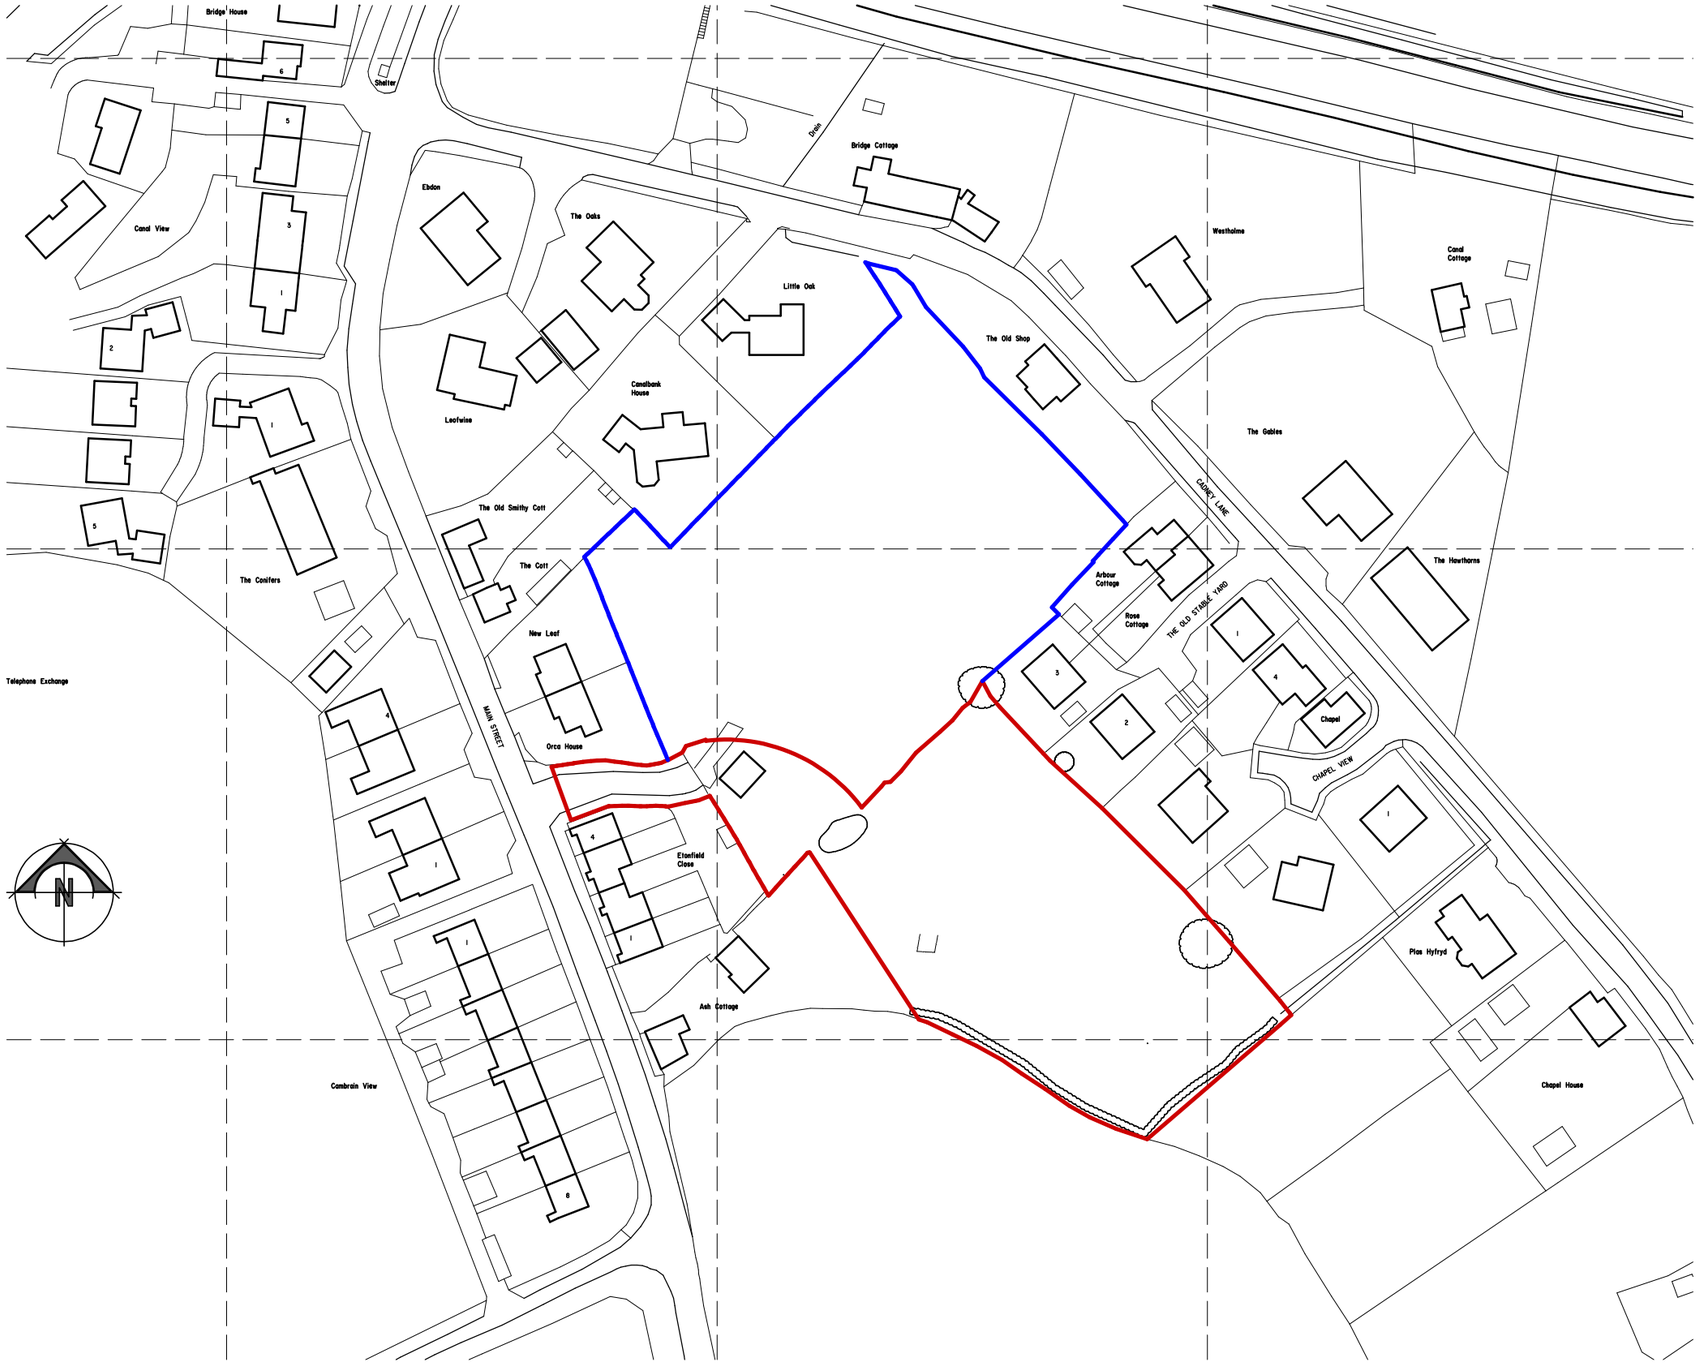


Ordnance Survey (c) Crown Copyright 2020. All rights reserved. Licence number 100022432

Figured dimensions only to be taken from this drawing.

REVISIONS

	Date	Description
A	26/10/22	Red line boundary redrawn to include access road.
B	21/06/23	Boundary lines redrawn to separate development site from adjoining owned land.

Harper Sperring

Chartered Architects

The Old School, St. Johns Road, Dudley, DY2 7JT
Tel. 01384 252622

CLIENT
TAYLOR REED HOMES LTD
OLDBURY
WEST MIDLANDS

JOB
PROPOSED DEVELOPMENT AT LAND OFF MAIN STREET BETTISFIELD

TITLE
SITE LOCATION PLAN

NUMBER 2441/D01	REVISION B
Scale 1:1250 @ A3	Date APR 21
CAD 2441-200 Rev 3	Group A