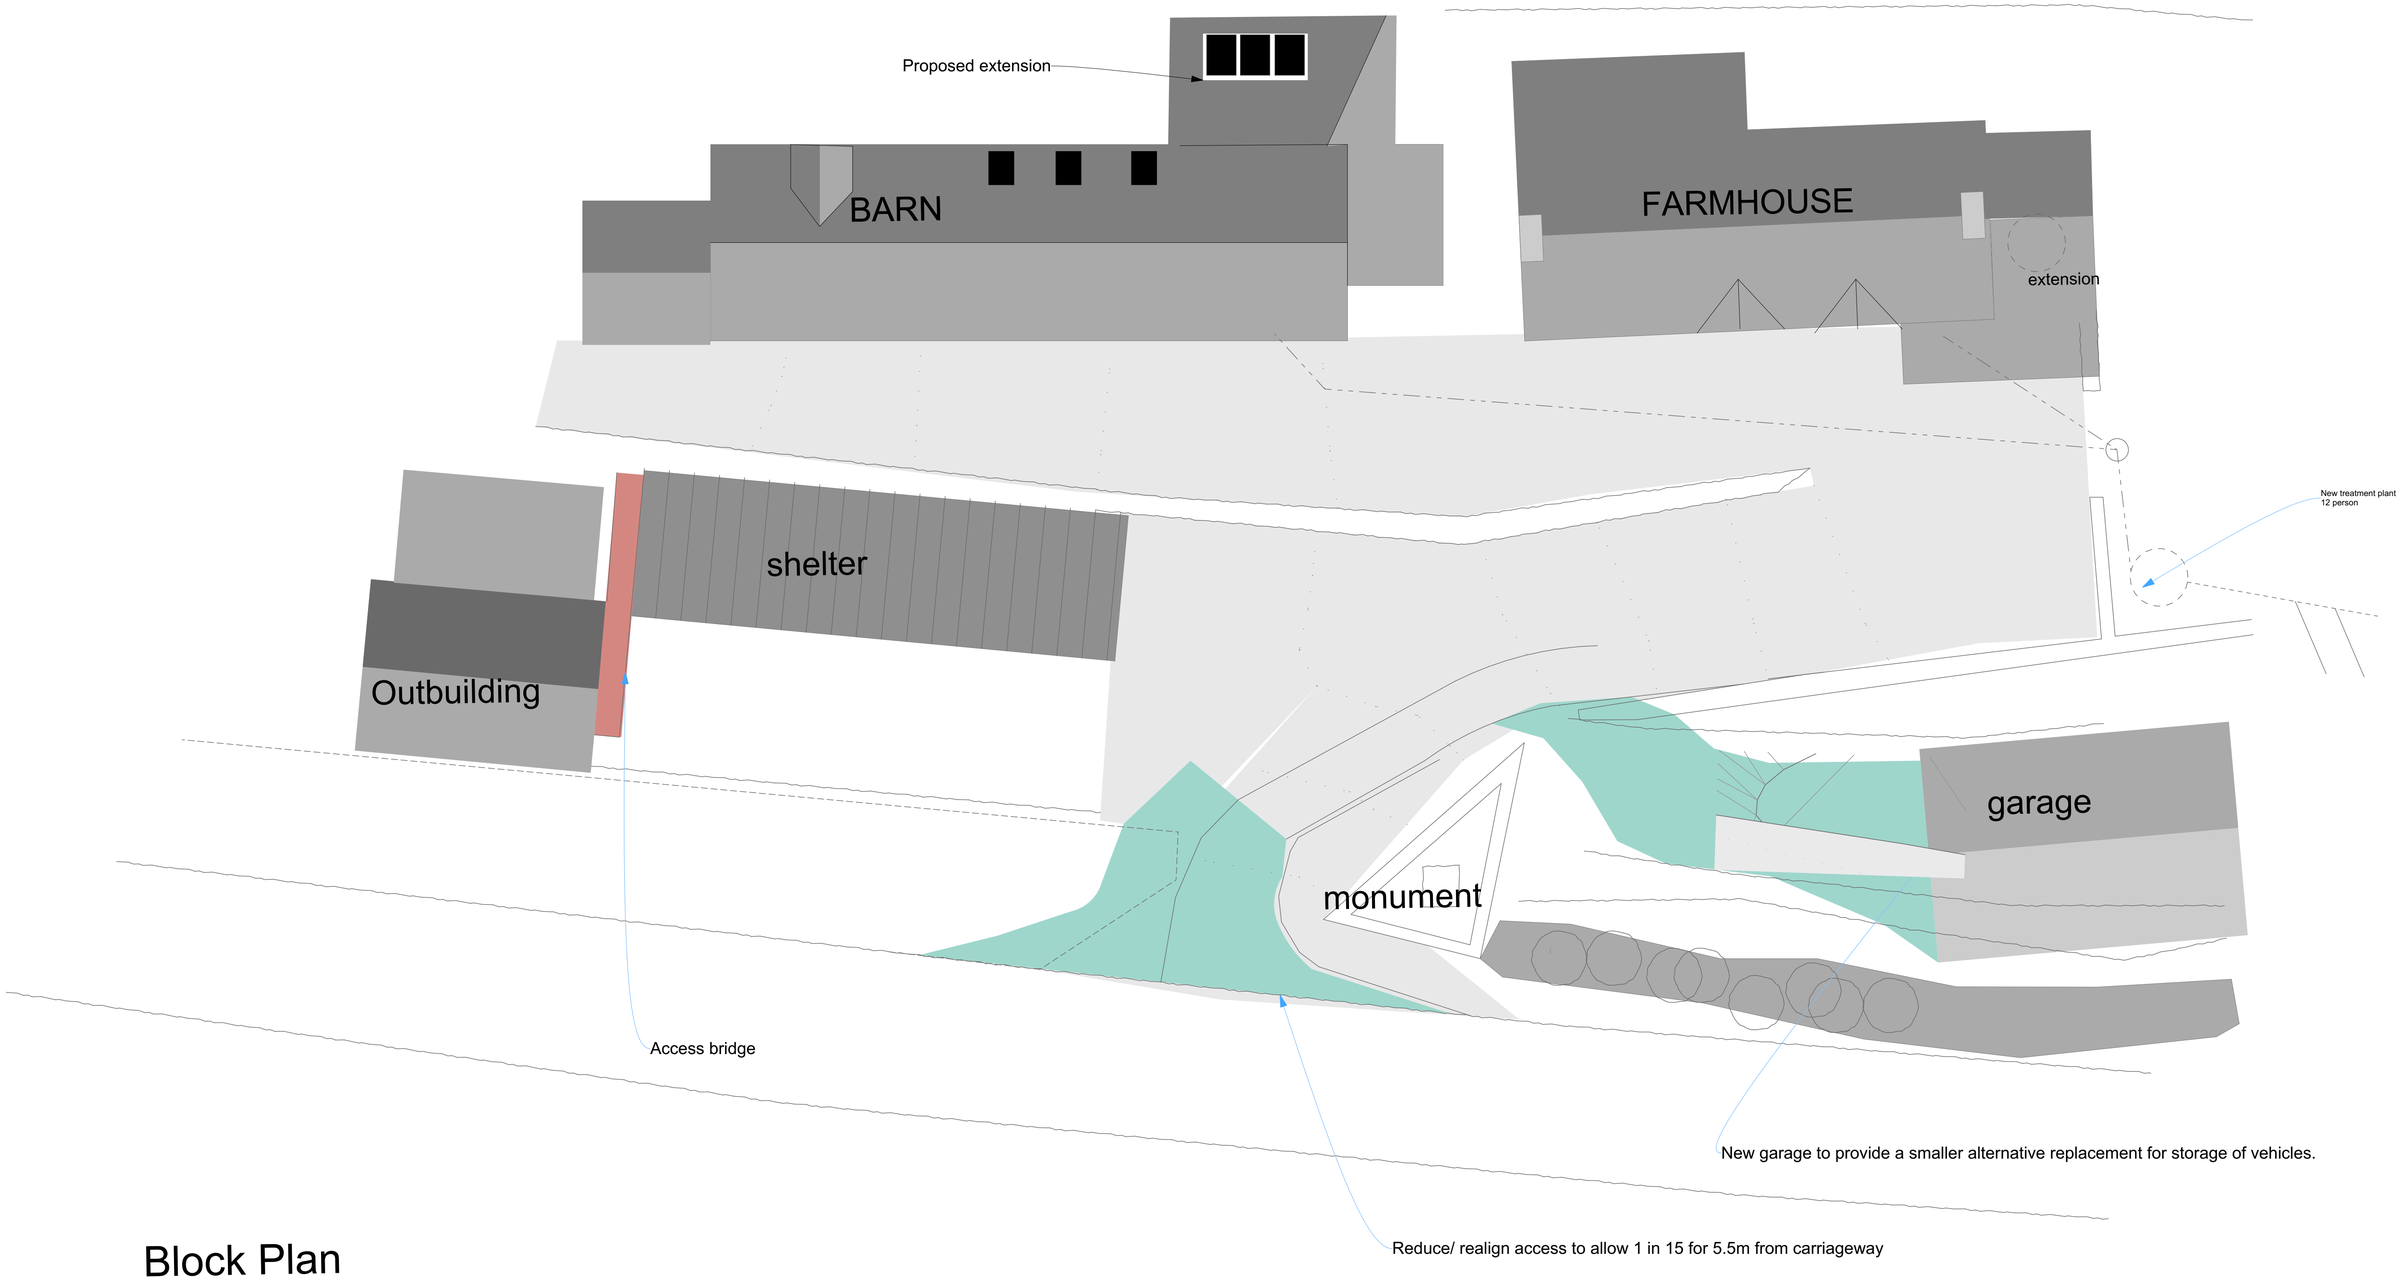


Block Plan

N

:Pont Y Meibion, Llanarmon Road, Glyn Ceiriog, Llangollen

Frederick Carter
Architectural Services
Design, Detailing, Visualisation, Architecture BIM
CIAT
CONTACT :
01686 850756
EMAIL:
FRED@FREDCARTER.CO.UK
Riverbank House, Carrog, Corwen, Denbighshire LL21 9AU

DATE		SCALE	1:100 @ A1 1:200 @ A3
DWG No	P.2024.91.D05		REV