

Proposals

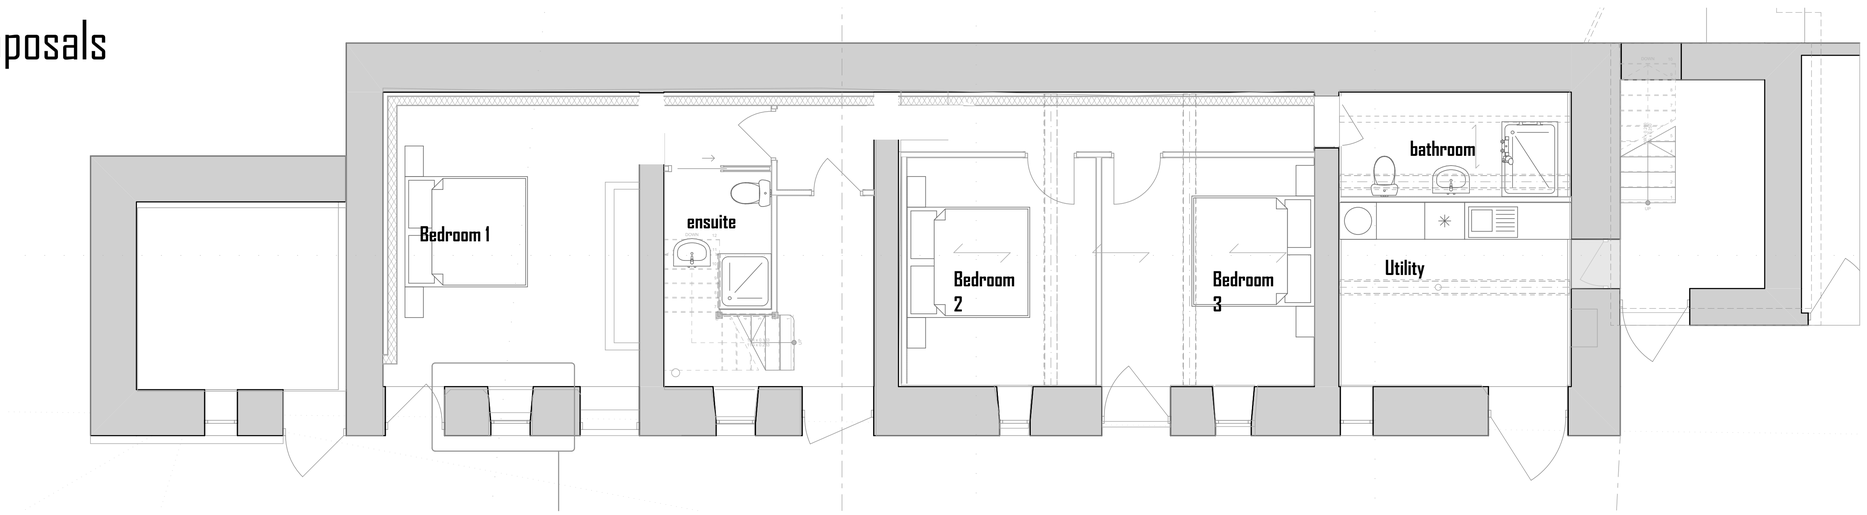


Ground Floor

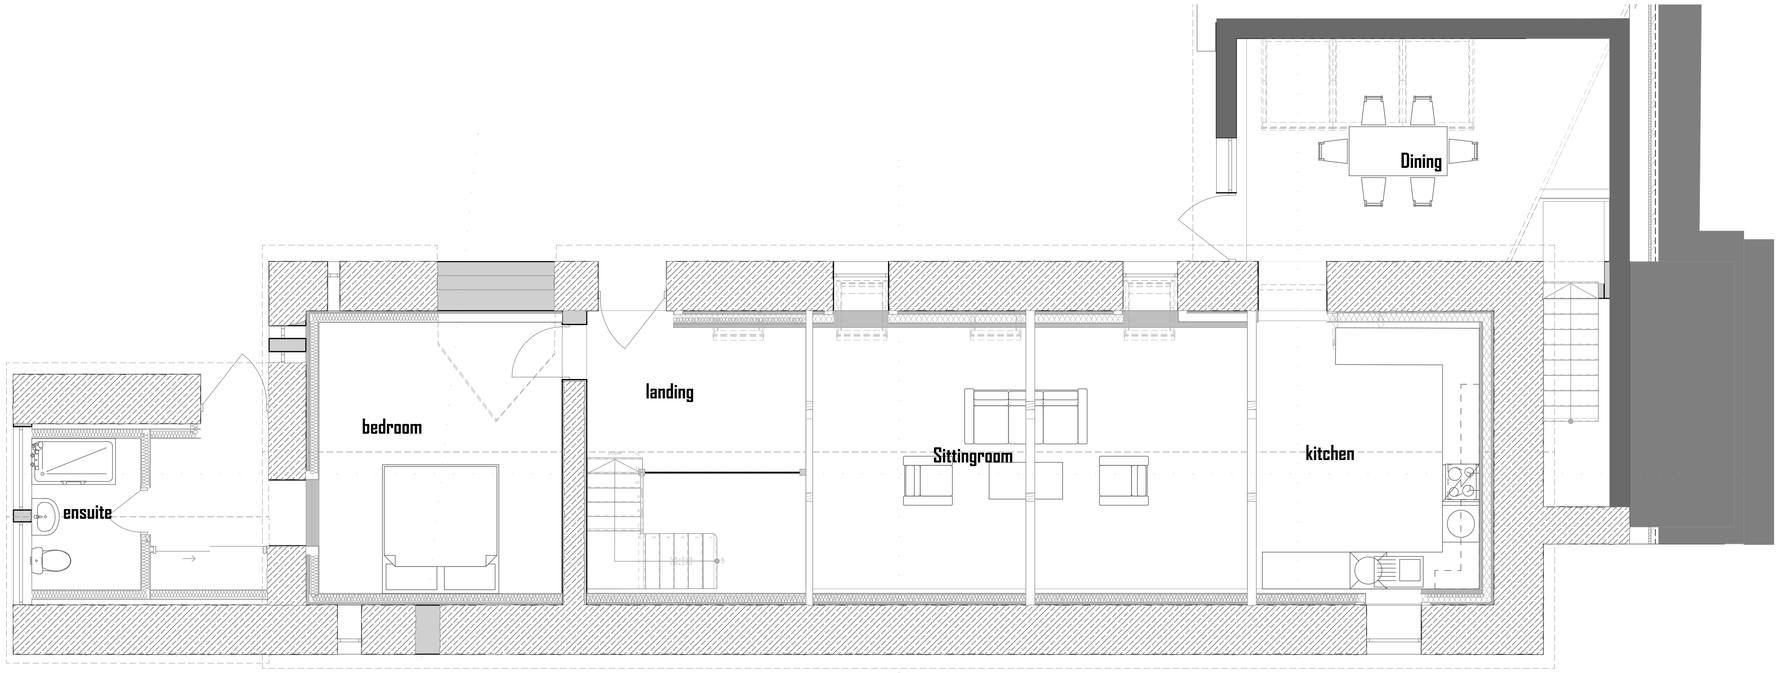


Upper Ground Floor

Plan

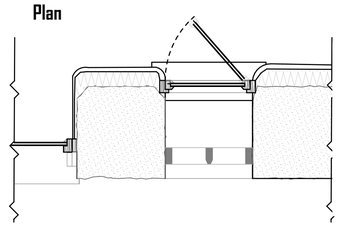

Section

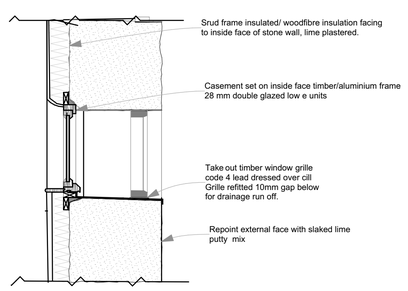

Proposed Barn Conversion to Holiday Let:
Pont Y Meibion, Llanarmon Road, Glyn Ceiriog, Llangollen

Frederick Carter
Architectural Services
Design, Detailing, Visualisation, Architecture
BIM
CIAT
CONTACT :
01686 805756
EMAIL:
FRED@FREDCARTER.CO.UK
Riverbank House, Canal Road, Newtown, Powys, SY16 2JH

DATE	1/8/2024	SCALE	1:50 @ A1 1:100 @ A3
DWG No	P.2024.91.D03		REV