
Location Plan

Site Address: **Dare Pub Company Ltd, Trevor Arms Hotel, Marford Hill, Marford, Wrexham, LL12 8TA**

PlanningPortal

Date Produced: **19-Oct-2026**

Scale: **1:1250 @A3**

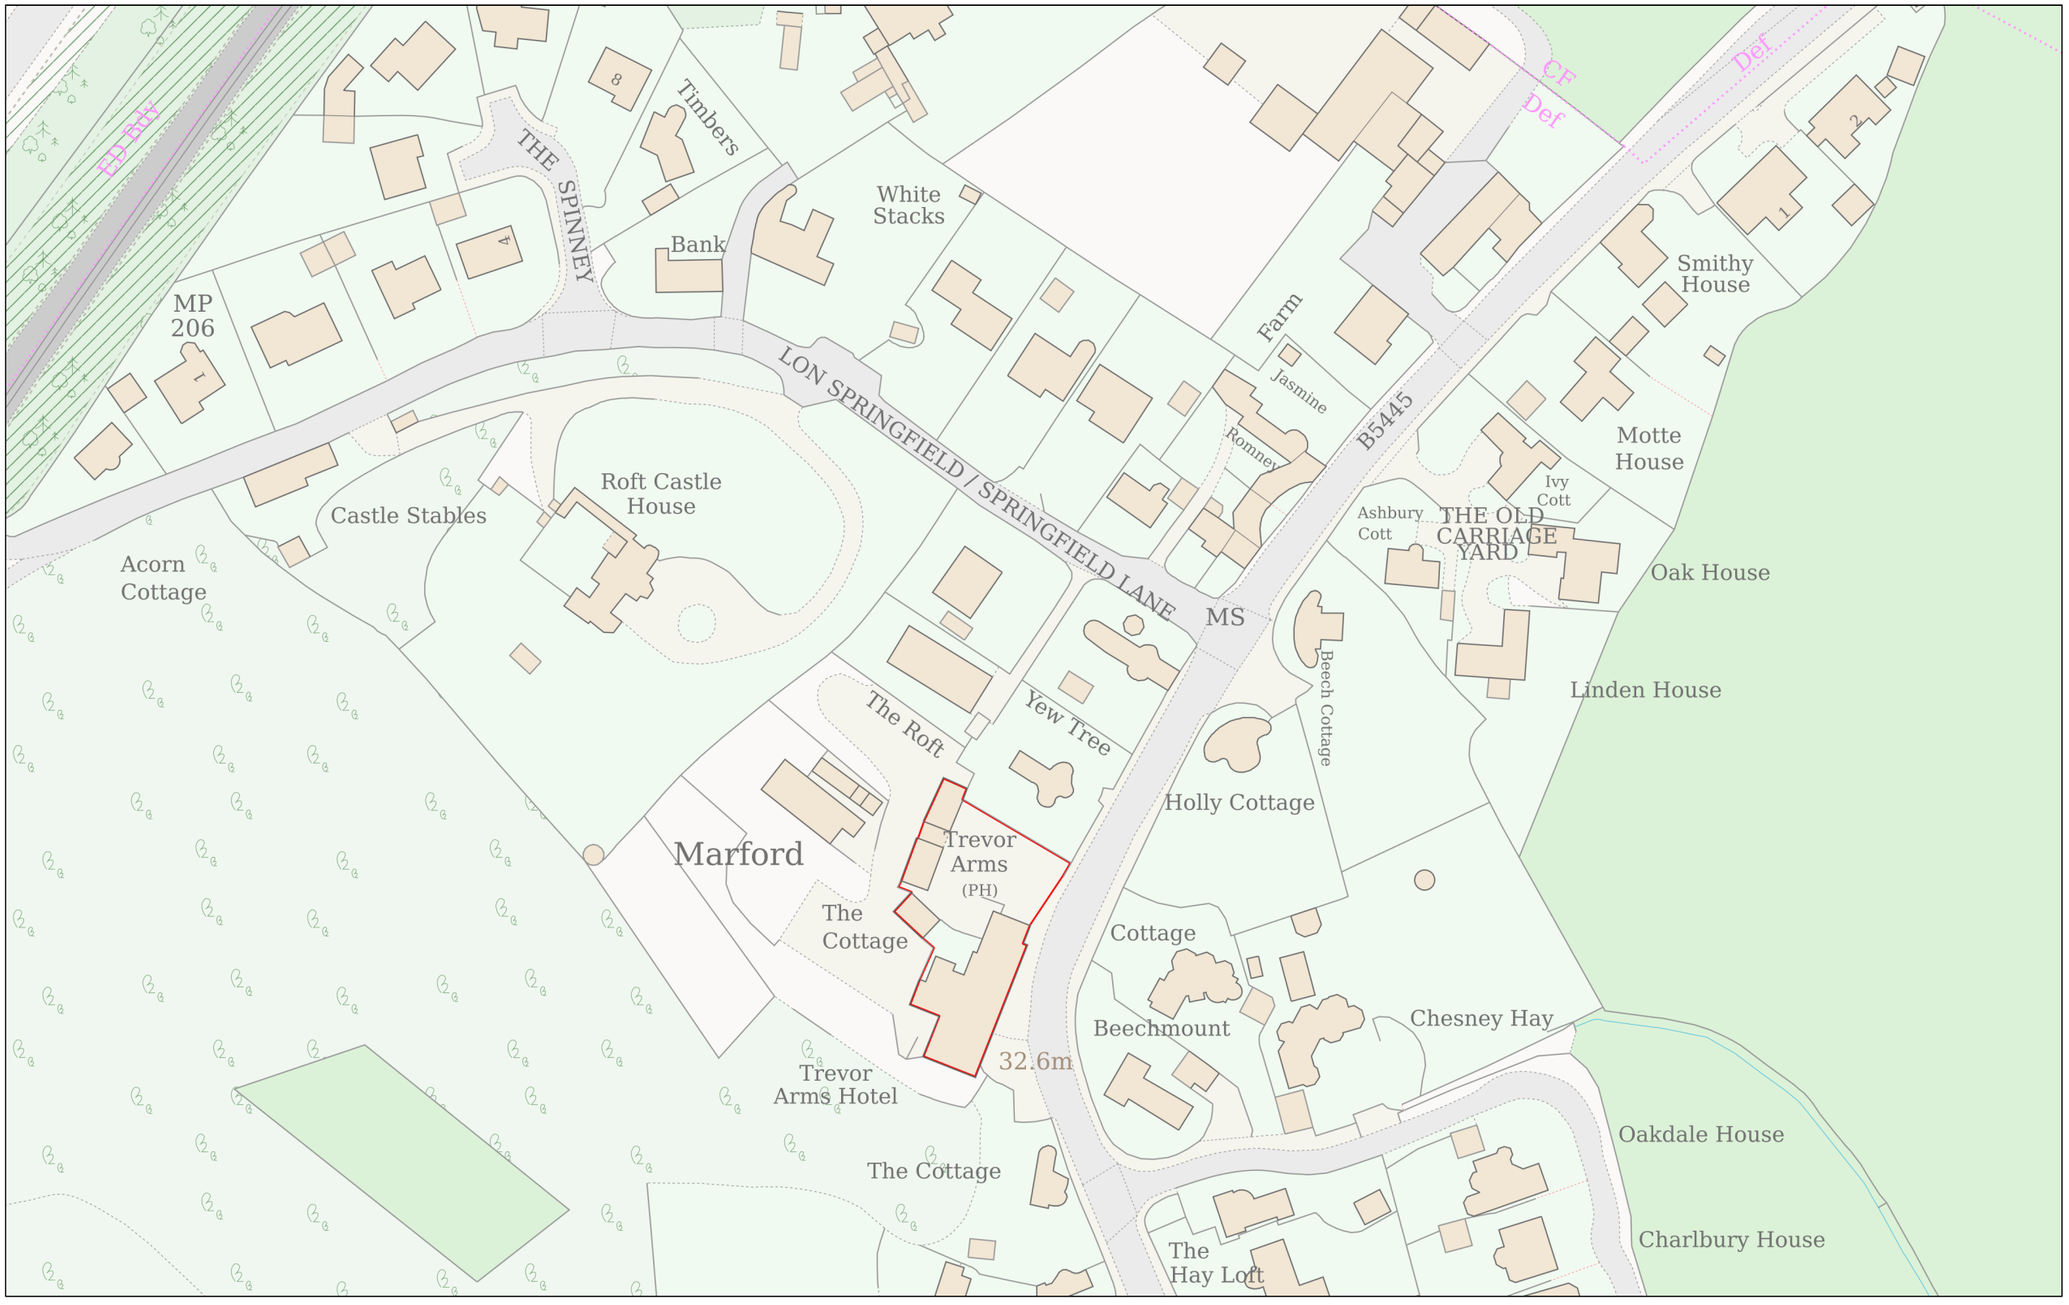

Planning Portal Reference: **PP-15294205v1**

0 50

Metres

Powered By TerraQuest

© Crown copyright and database rights 2026 OS 100042766