


A ONE X SET OF INDIVIDUAL HOUSENAME LETTERS WITH SIGNWRITTEN SECONDARY TEXT TO PAINTED RENDER.
SIZE. 2.2m x 1700mm. H.A.G. 3.4m.

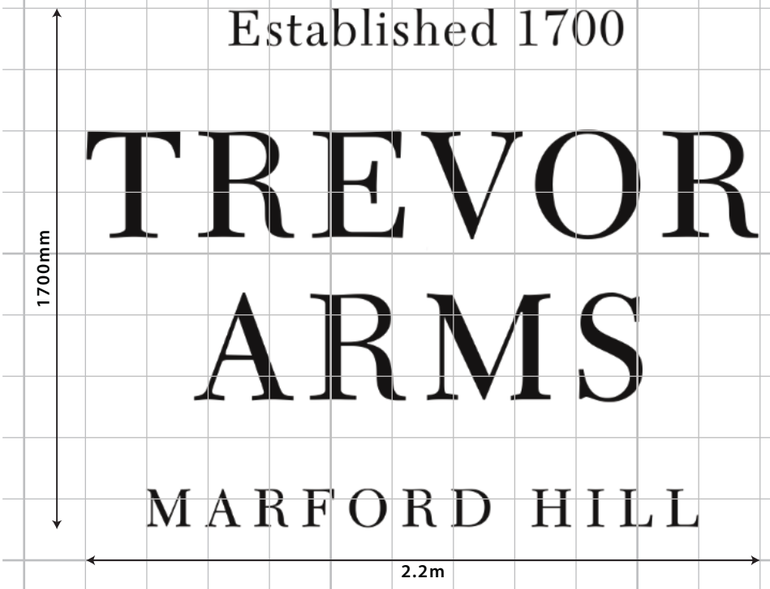


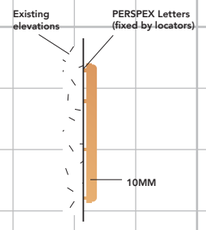


B ONE X DOUBLE SIDED, FRET CUT, PICTORIAL PANEL AND BRACKET. ILLUMINATED BY LINOLITES.
SIZE. 1m x 1400mm. H.A.G. 3.6m.

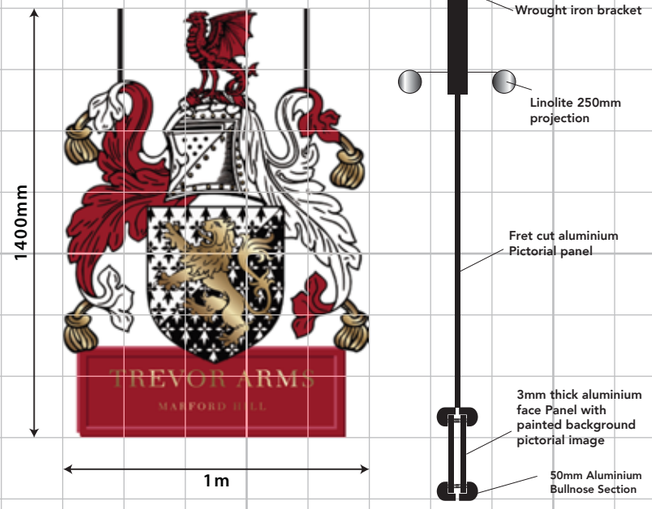


E ONE X DOUBLE SIDED, DOUBLE LEGGED POST SIGN WITH DIRECTIONAL ARROW.
SIZE. 0.9m x 1400mm. H.A.G. 1m.

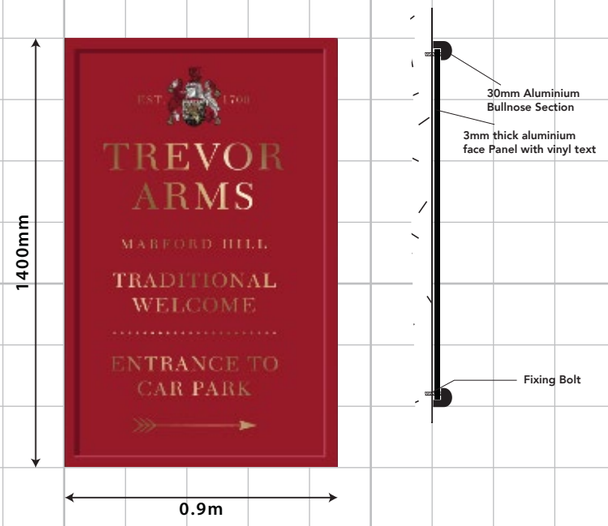


C ONE X PANEL WITH SIGNWRITTEN DISPLAY.
SIZE. 3.8m x 1400mm. H.A.G. 2m.

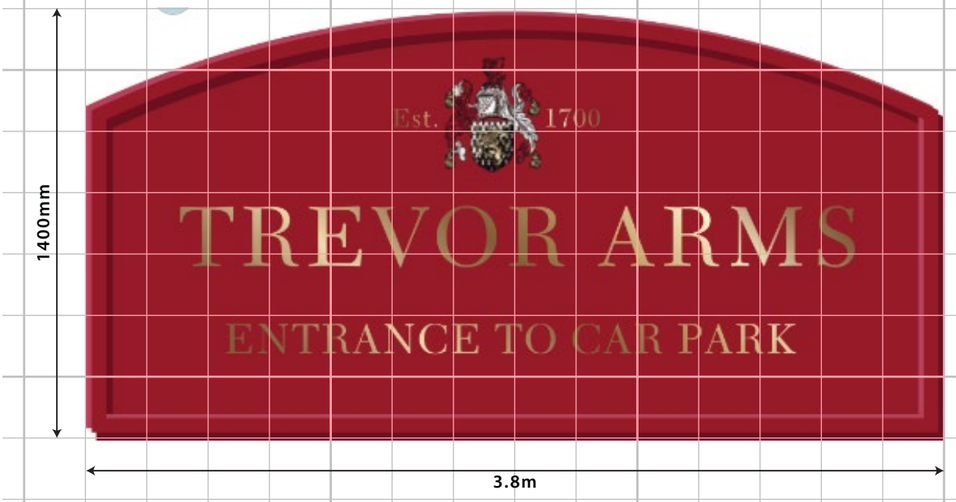

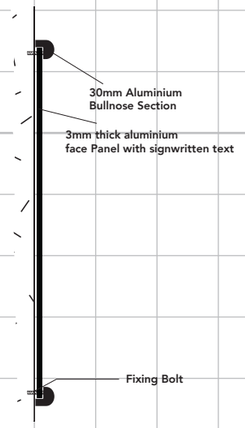

D ONE X SET OF SIGNWRITTEN AMENITY WORDING TO PAINTED RENDER.
SIZE. 0.8m x 1200mm. H.A.G. 0.45m.

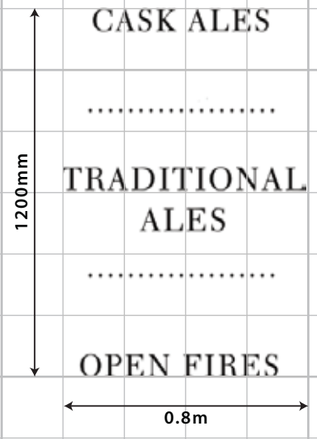

SIGNAGE COLOURS

BLACK

GOLD FINISH

RAL 0000


200MM 400MM 600MM 800MM 1000MM

1 SQUARE 200MM X 200MM
SCALED 1:20 @ A3

srsigns Limited
01132798266 sales@sr-signs.co.uk

F TWO X LANTERNS FINISHED RED.
SIZE. 0.6m x 800mm. H.A.G. 2.1m.

'Decorlight- Hyde Park_A' Lantern

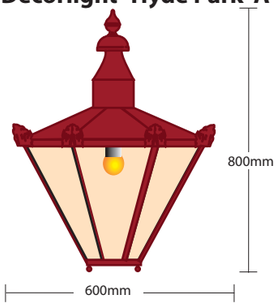

Die cast aluminium lantern with acrylic glazing box. Solid cast mounting and bracket, suitable for top or bottom fixing. Polyester powder coat finish in black or Victorian bronze.

G TNINE X NEW UP LIGHTERS.
SIZE. 0.06m x 155mm. H.A.G. 3m.

UP / DOWN LIGHTS (LT1)



Aluminium precision engineered wall light.

Height 155mm
Width 60mm
Projection 115mm
50 Watt




SIGNAGE
COLOURS


BLACK


GOLD FINISH


RAL 0000

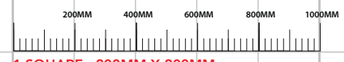

1 SQUARE 200MM X 200MM
SCALED 1:20 @ A3

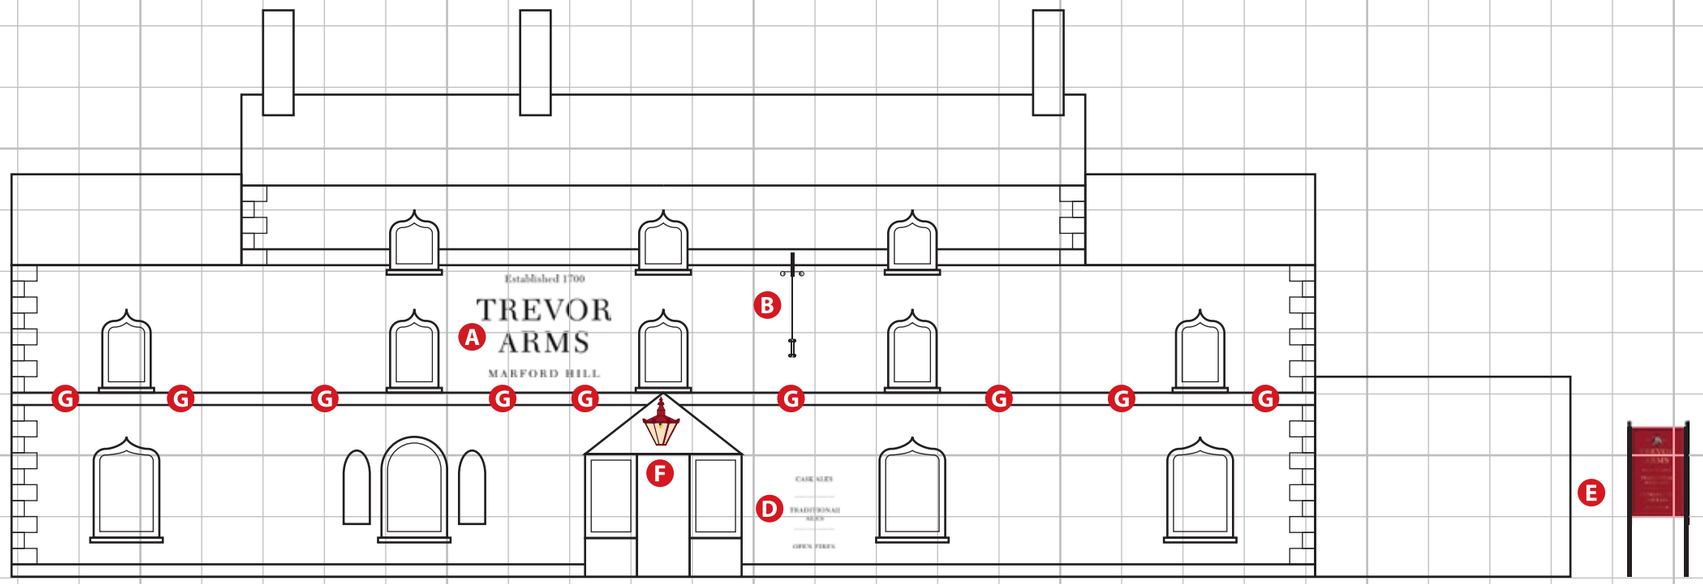

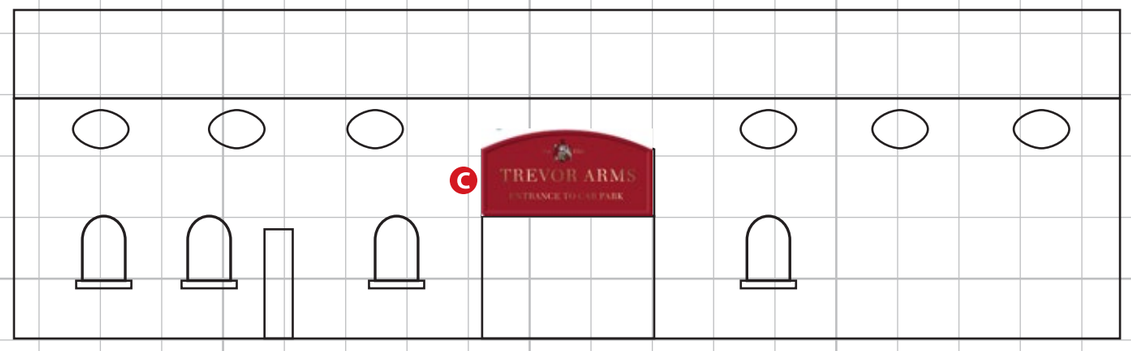


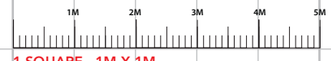



1 SQUARE 1M X 1M
SCALED 1:100 @ A3

srsigns Limited

PROPOSED ELEVATIONS

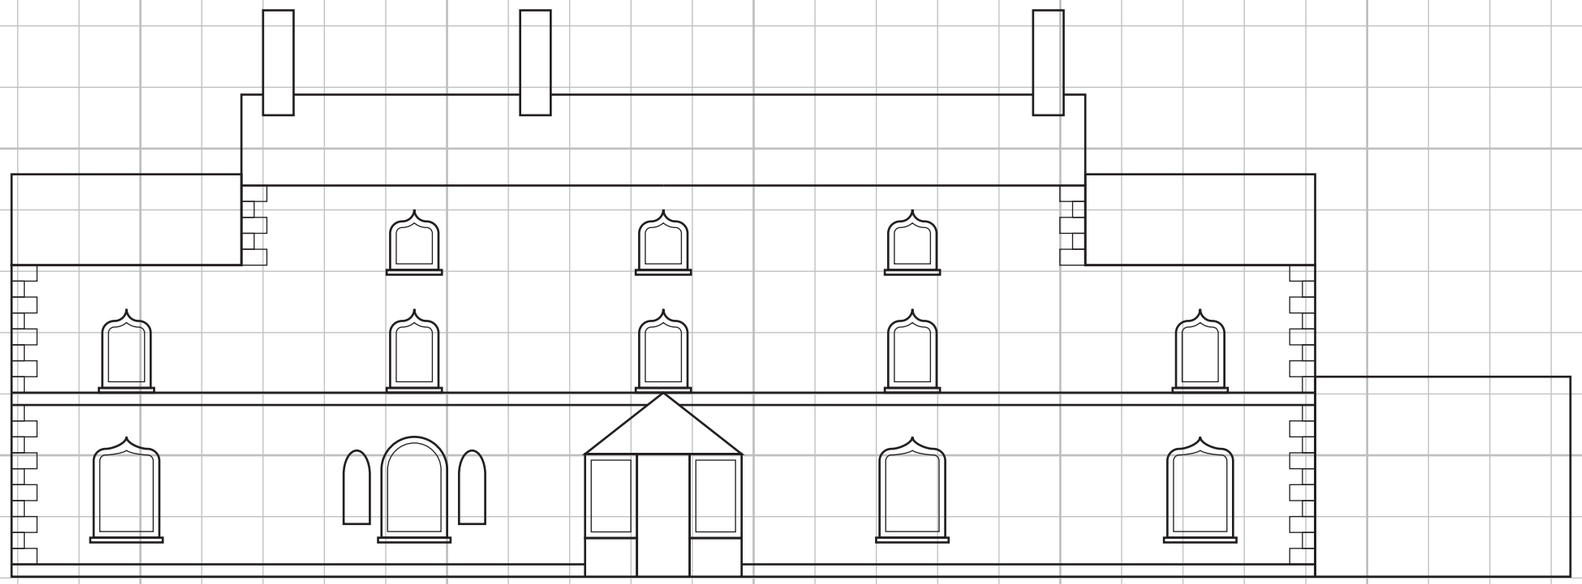

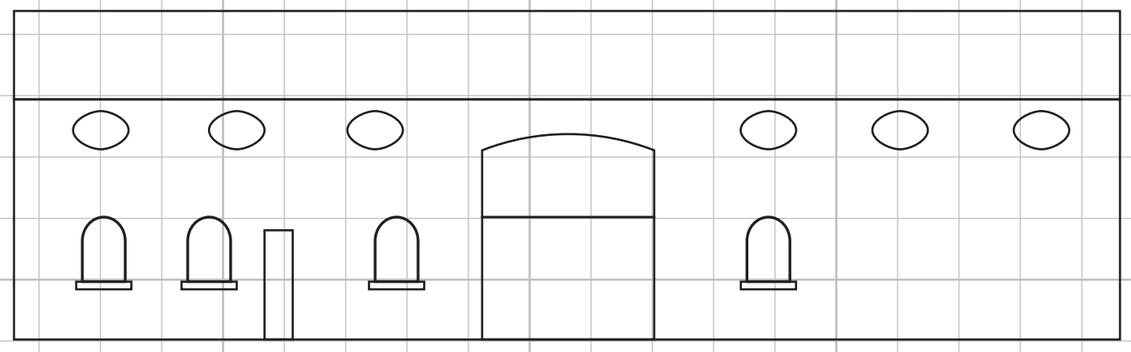

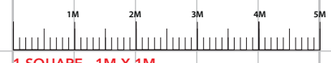

1 SQUARE 1M X 1M
SCALED 1:100 @ A3

srsigns Limited

EXISTING ELEVATIONS



BUILDING
COLOURS

WHITE
WINDOWS/RENDER

BLACK
STONEWORK/RWG/PLINTH

PROPOSED ELEVATIONS

srsigns
Limited


CASK
ALES
GREAT
FOOD
Trevor
Arms
PUB DINING & ROOMS
CASK
ALES
GREAT
FOOD
CAR PARK


Trevor
Arms
CAR PARK
30
WARNING