
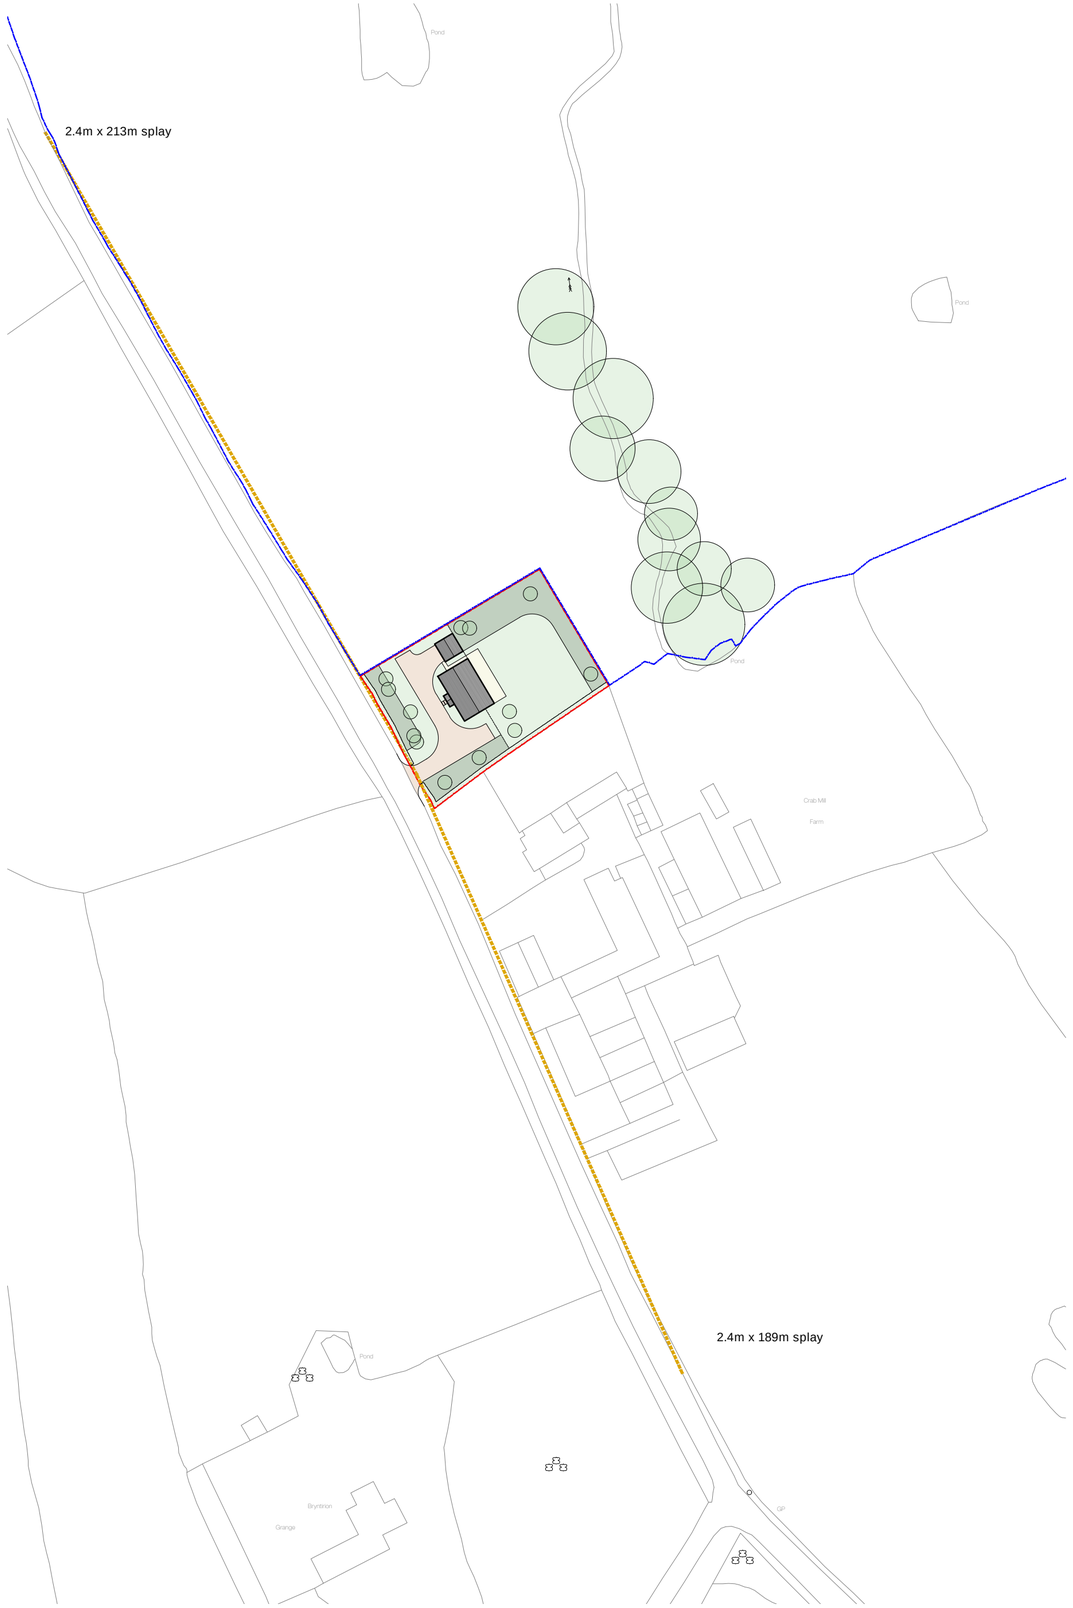


Visibility Splays

Scale 1:1250

25m 50m 75m 100m 125m

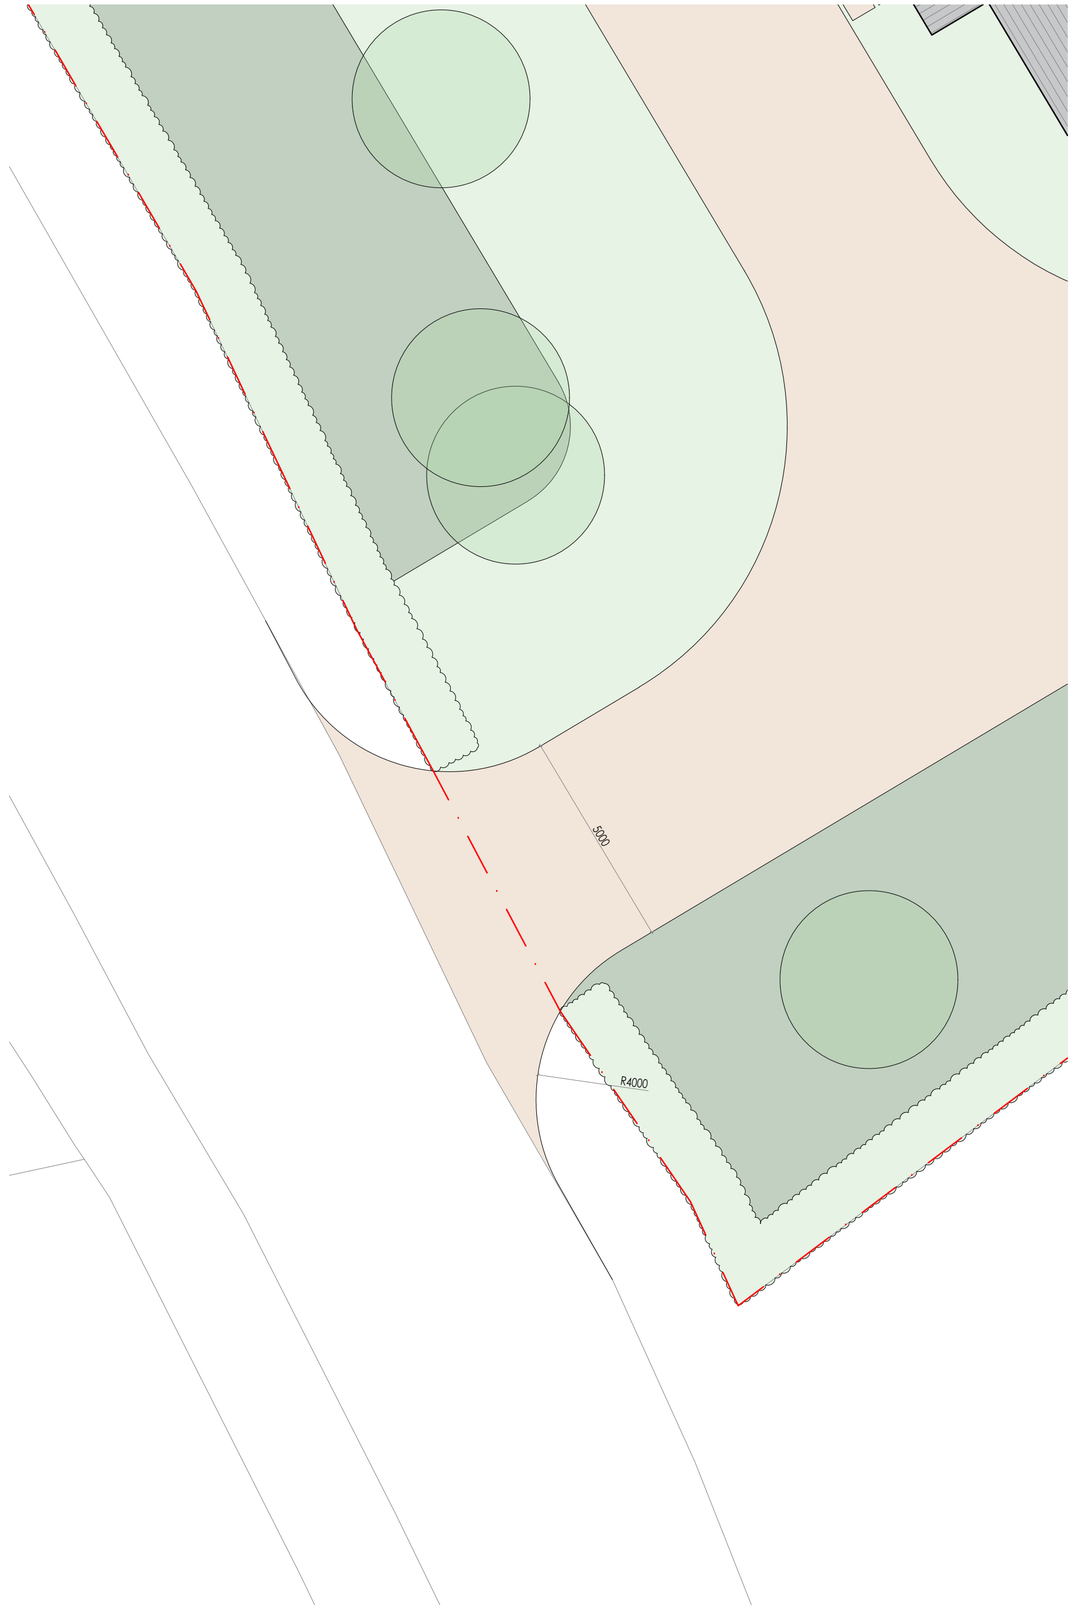

Access Plan

Scale 1:100

2m 4m 6m 8m 10m

N

Legend

Application Site

Land owned by Applicant

felgate & partners

jack@felgateandpartners.co.uk

www.felgateandpartners.co.uk

07904626682

Land to the North of
Crabmill Farm,
Overton,
LL13 0LE

Rev	Notes	Date

Proposed Access Plan

August 2026

A2

M08.1004

1 - 1

GENERAL NOTES:
DO NOT SCALE FROM THIS DRAWING. ALL DIMENSIONS TO BE CONFIRMED ON SITE PRIOR TO FABRICATION BY THE CONTRACTOR. DRAWINGS TO BE READ IN CONJUNCTION WITH ANY REFERENCED DOCUMENTATION. PLANS NOT TO BE REPRODUCED WITHOUT THE PRIOR CONFIRMATION FROM FELGATE AND PARTNERS LIMITED. THIS DRAWING IS SUBJECT TO COPYRIGHT.