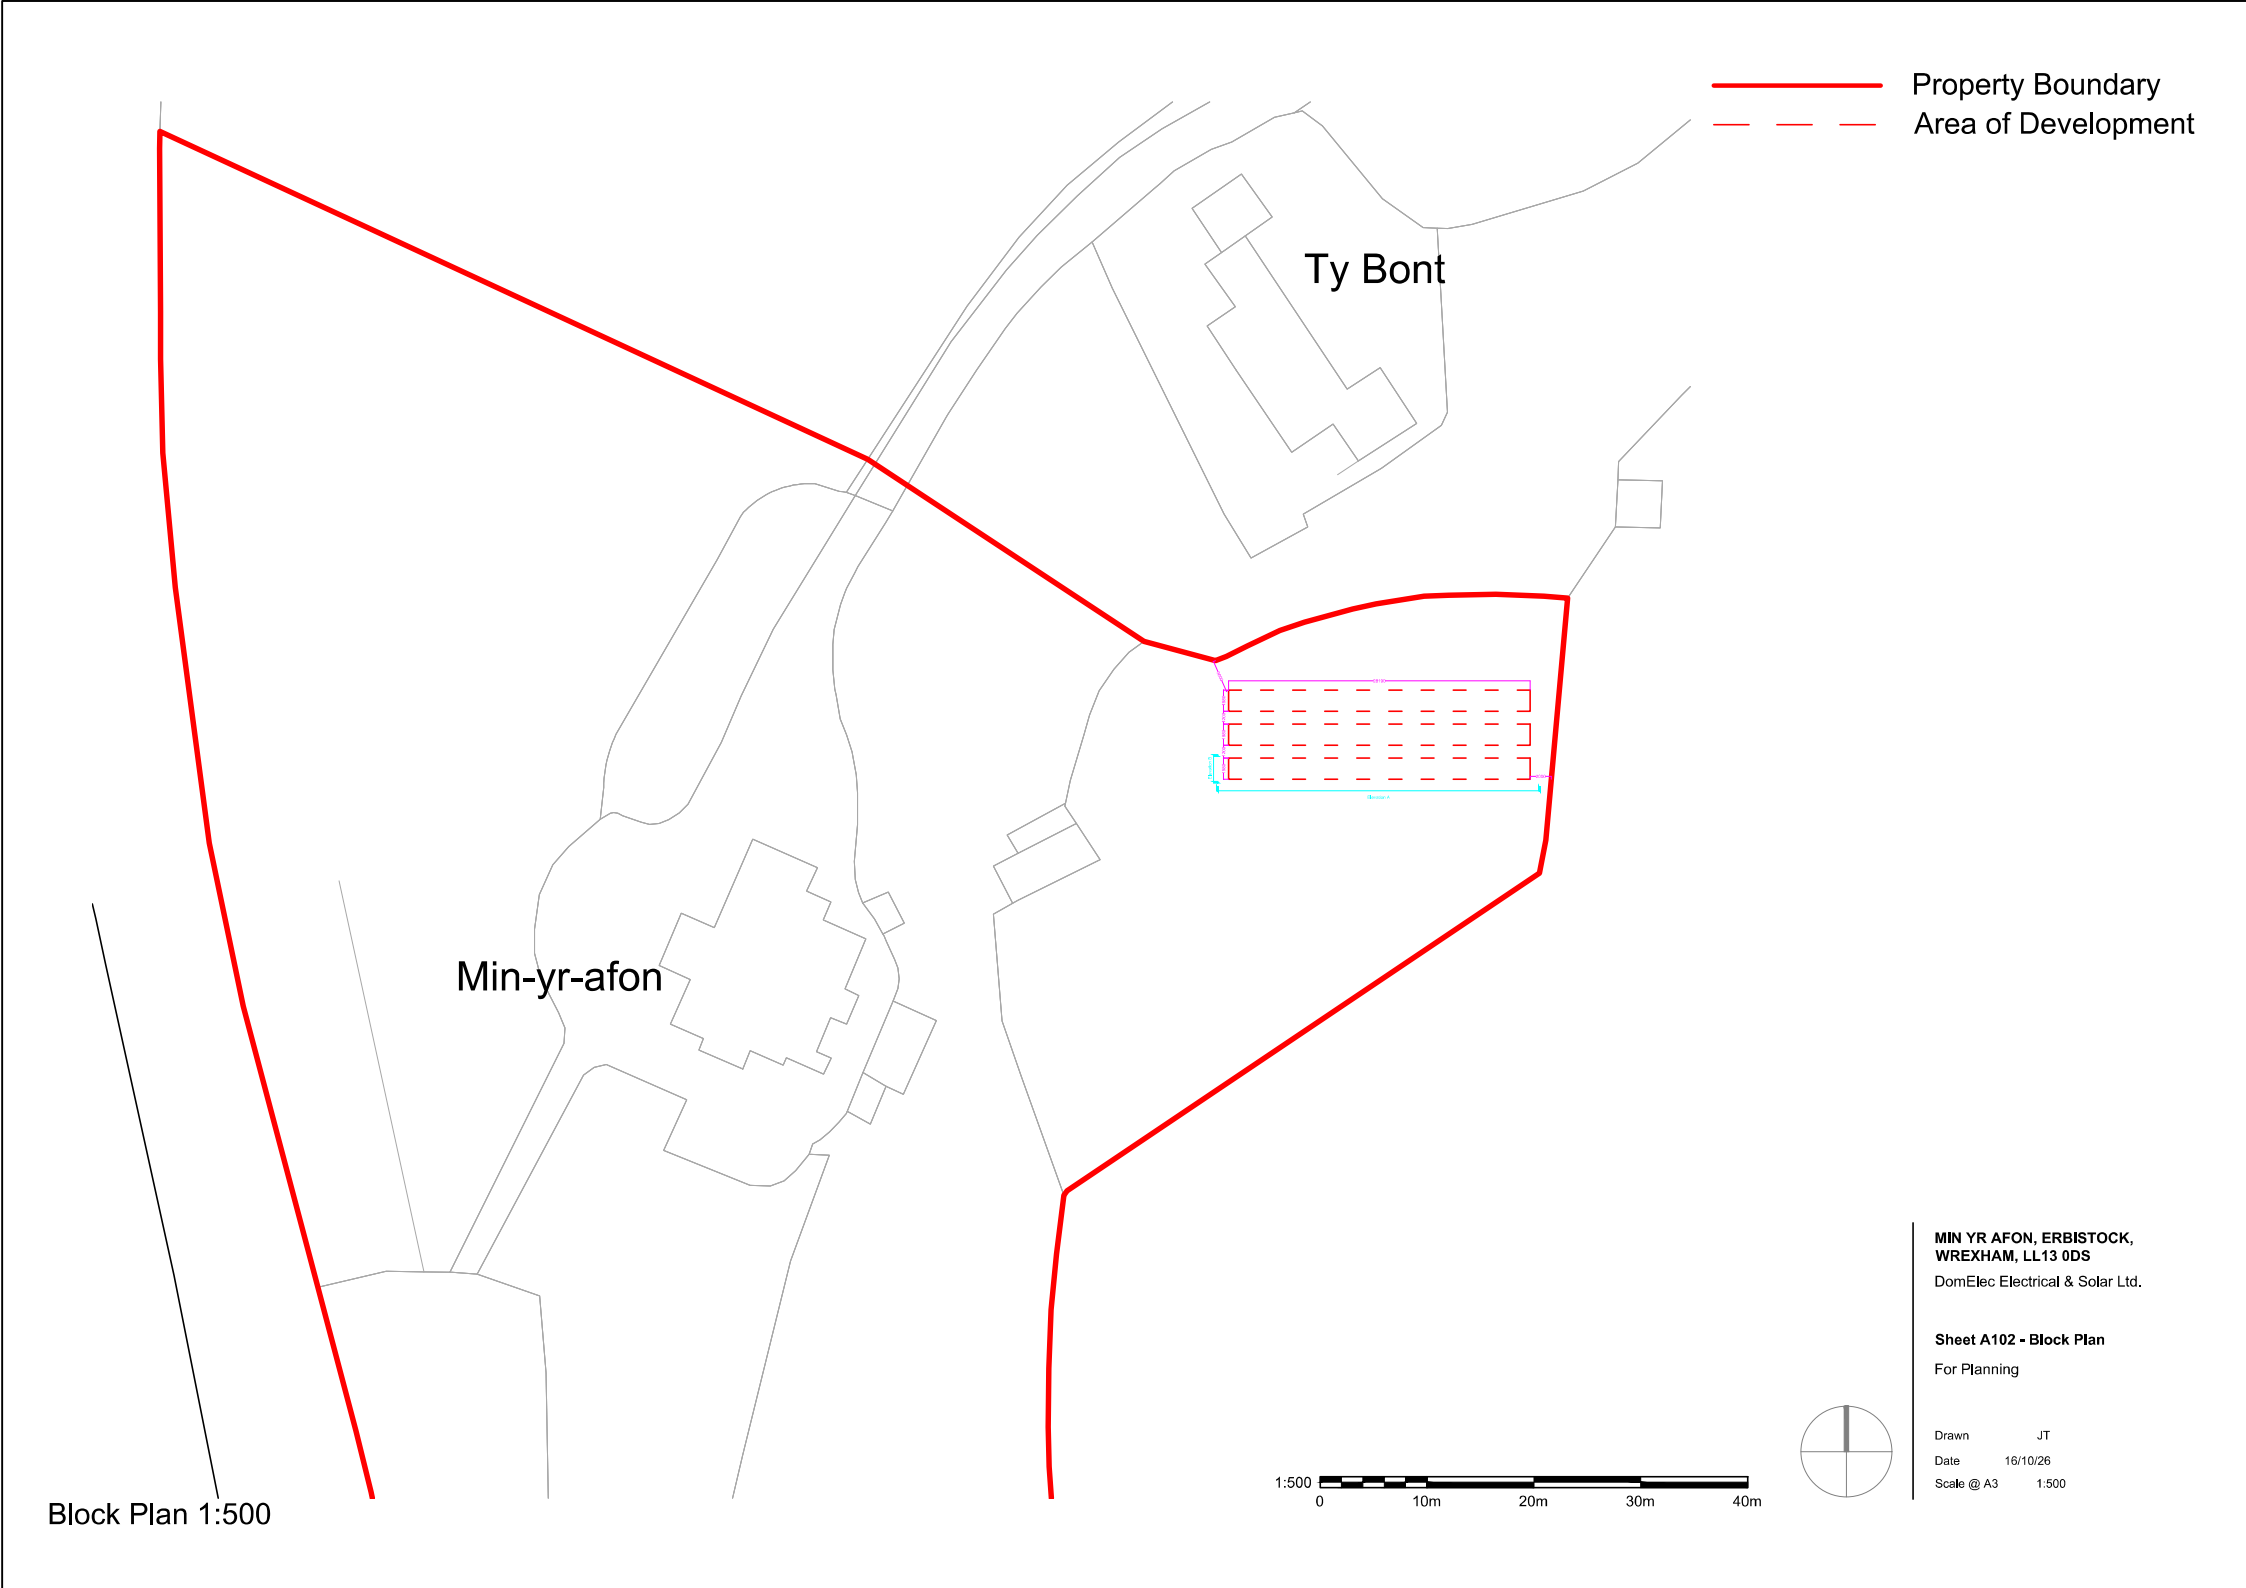


Block Plan 1:500

MIN YR AFON, ERBISTOCK, WREXHAM, LL13 0DS

DomElec Electrical & Solar Ltd.

Sheet A102 - Block Plan

For Planning

Drawn JT

Date 16/10/26

Scale @ A3 1:500