
Property Boundary
Area of Development

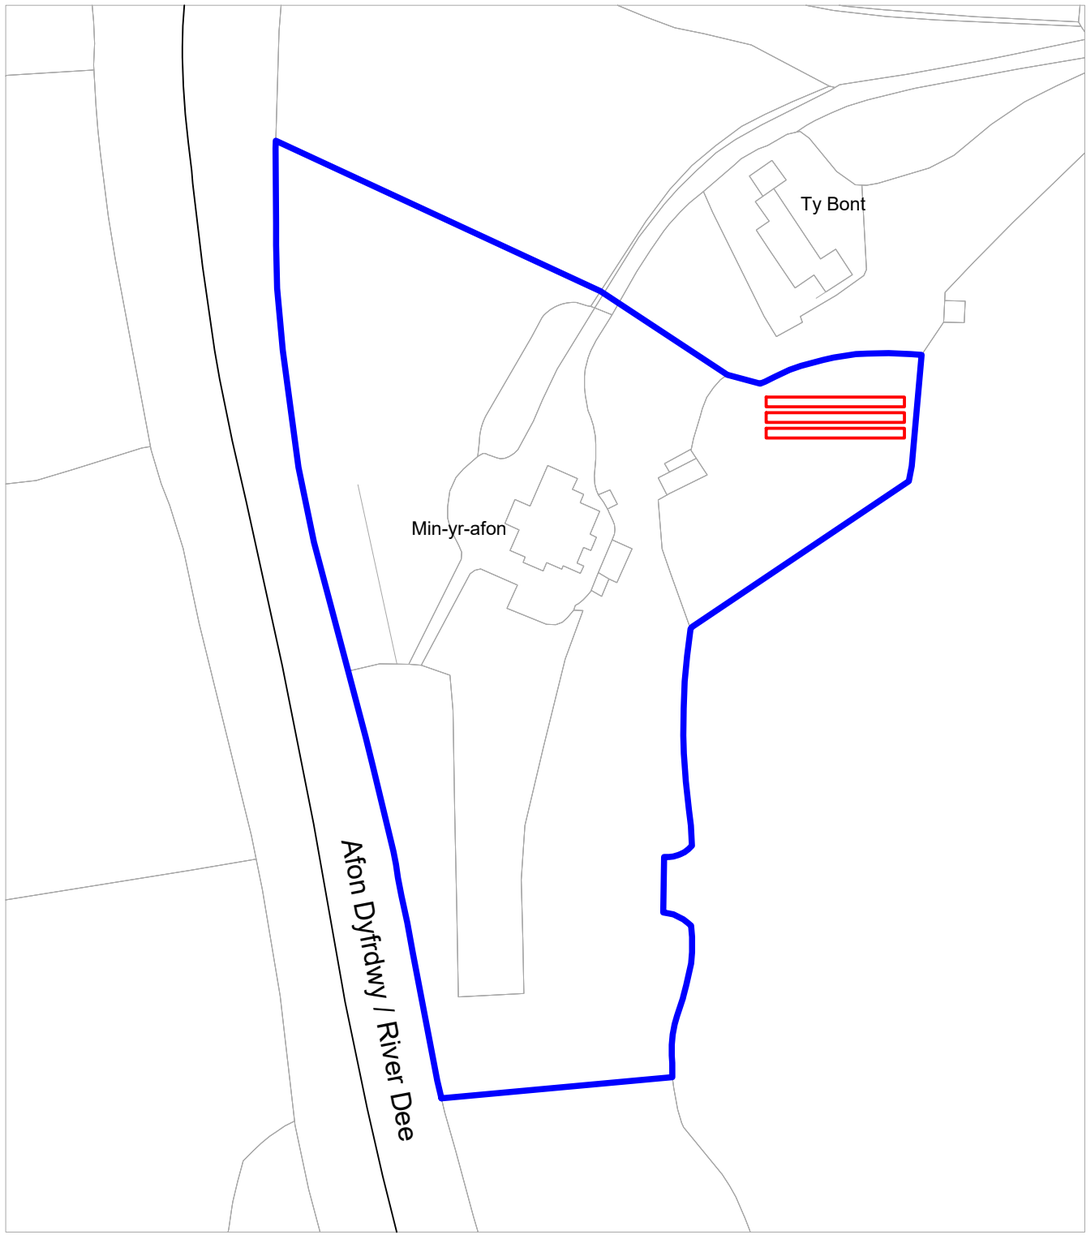

1:1250
0 25m 50m 75m 100m

MIN YR AFON, ERBISTOCK, WREXHAM, LL13 0DS

DomElec Electrical & Solar Ltd.

Sheet A101 - Location Plan

For Planning

Drawn JT
Date 22/09/26
Scale @ A3 1:1250

Location Plan 1:1250

Property Boundary
Area of Development

Ty Bont

Min-yr-afon

Location Plan 1:500

1:500
0 10m 20m 30m 40m


MIN YR AFON, ERBISTOCK, WREXHAM, LL13 0DS

DomElec Electrical & Solar Ltd.


Sheet A102 - Block Plan

For Planning


Drawn	JT
Date	22/09/26
Scale @ A3	1:500

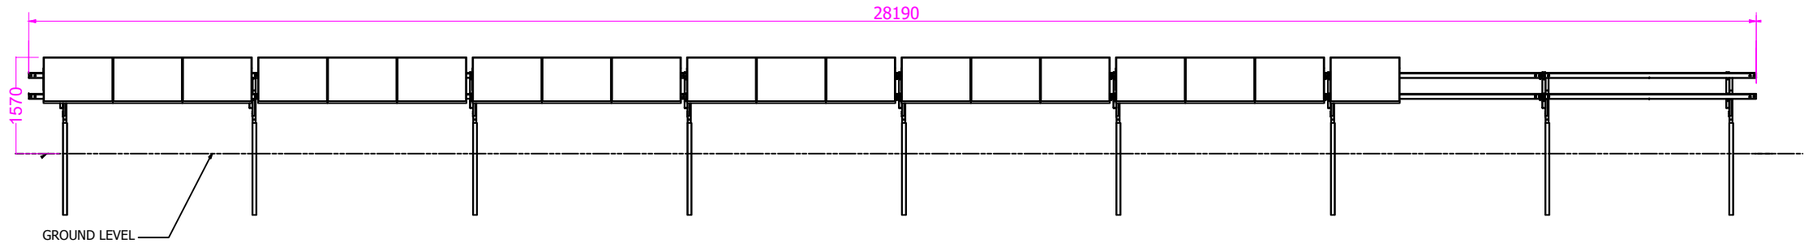

Overall Elevation A 1:100

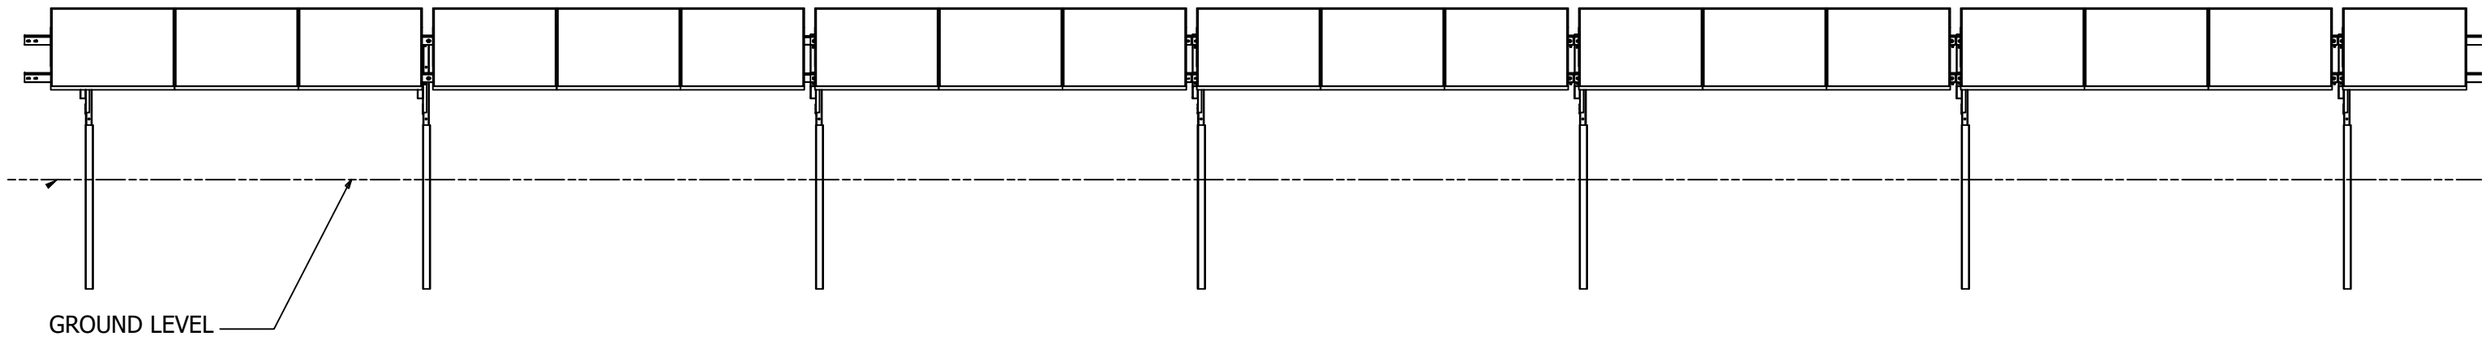

Partial Elevation A 1:50

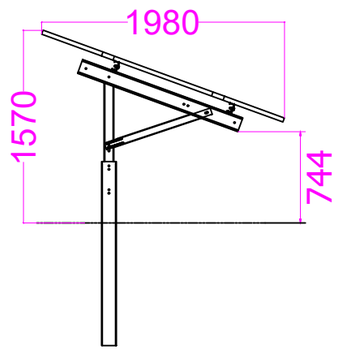

Elevation B 1:50

1:50
0 1m 2m 3m 4m

MIN YR AFON, ERBISTOCK, WREXHAM, LL13 0DS

DomElec Electrical & Solar Ltd.

Sheet A103 - PV Row Drawings

For Planning

Drawn	JT
Date	22/09/26
Scale @ A3	1:50