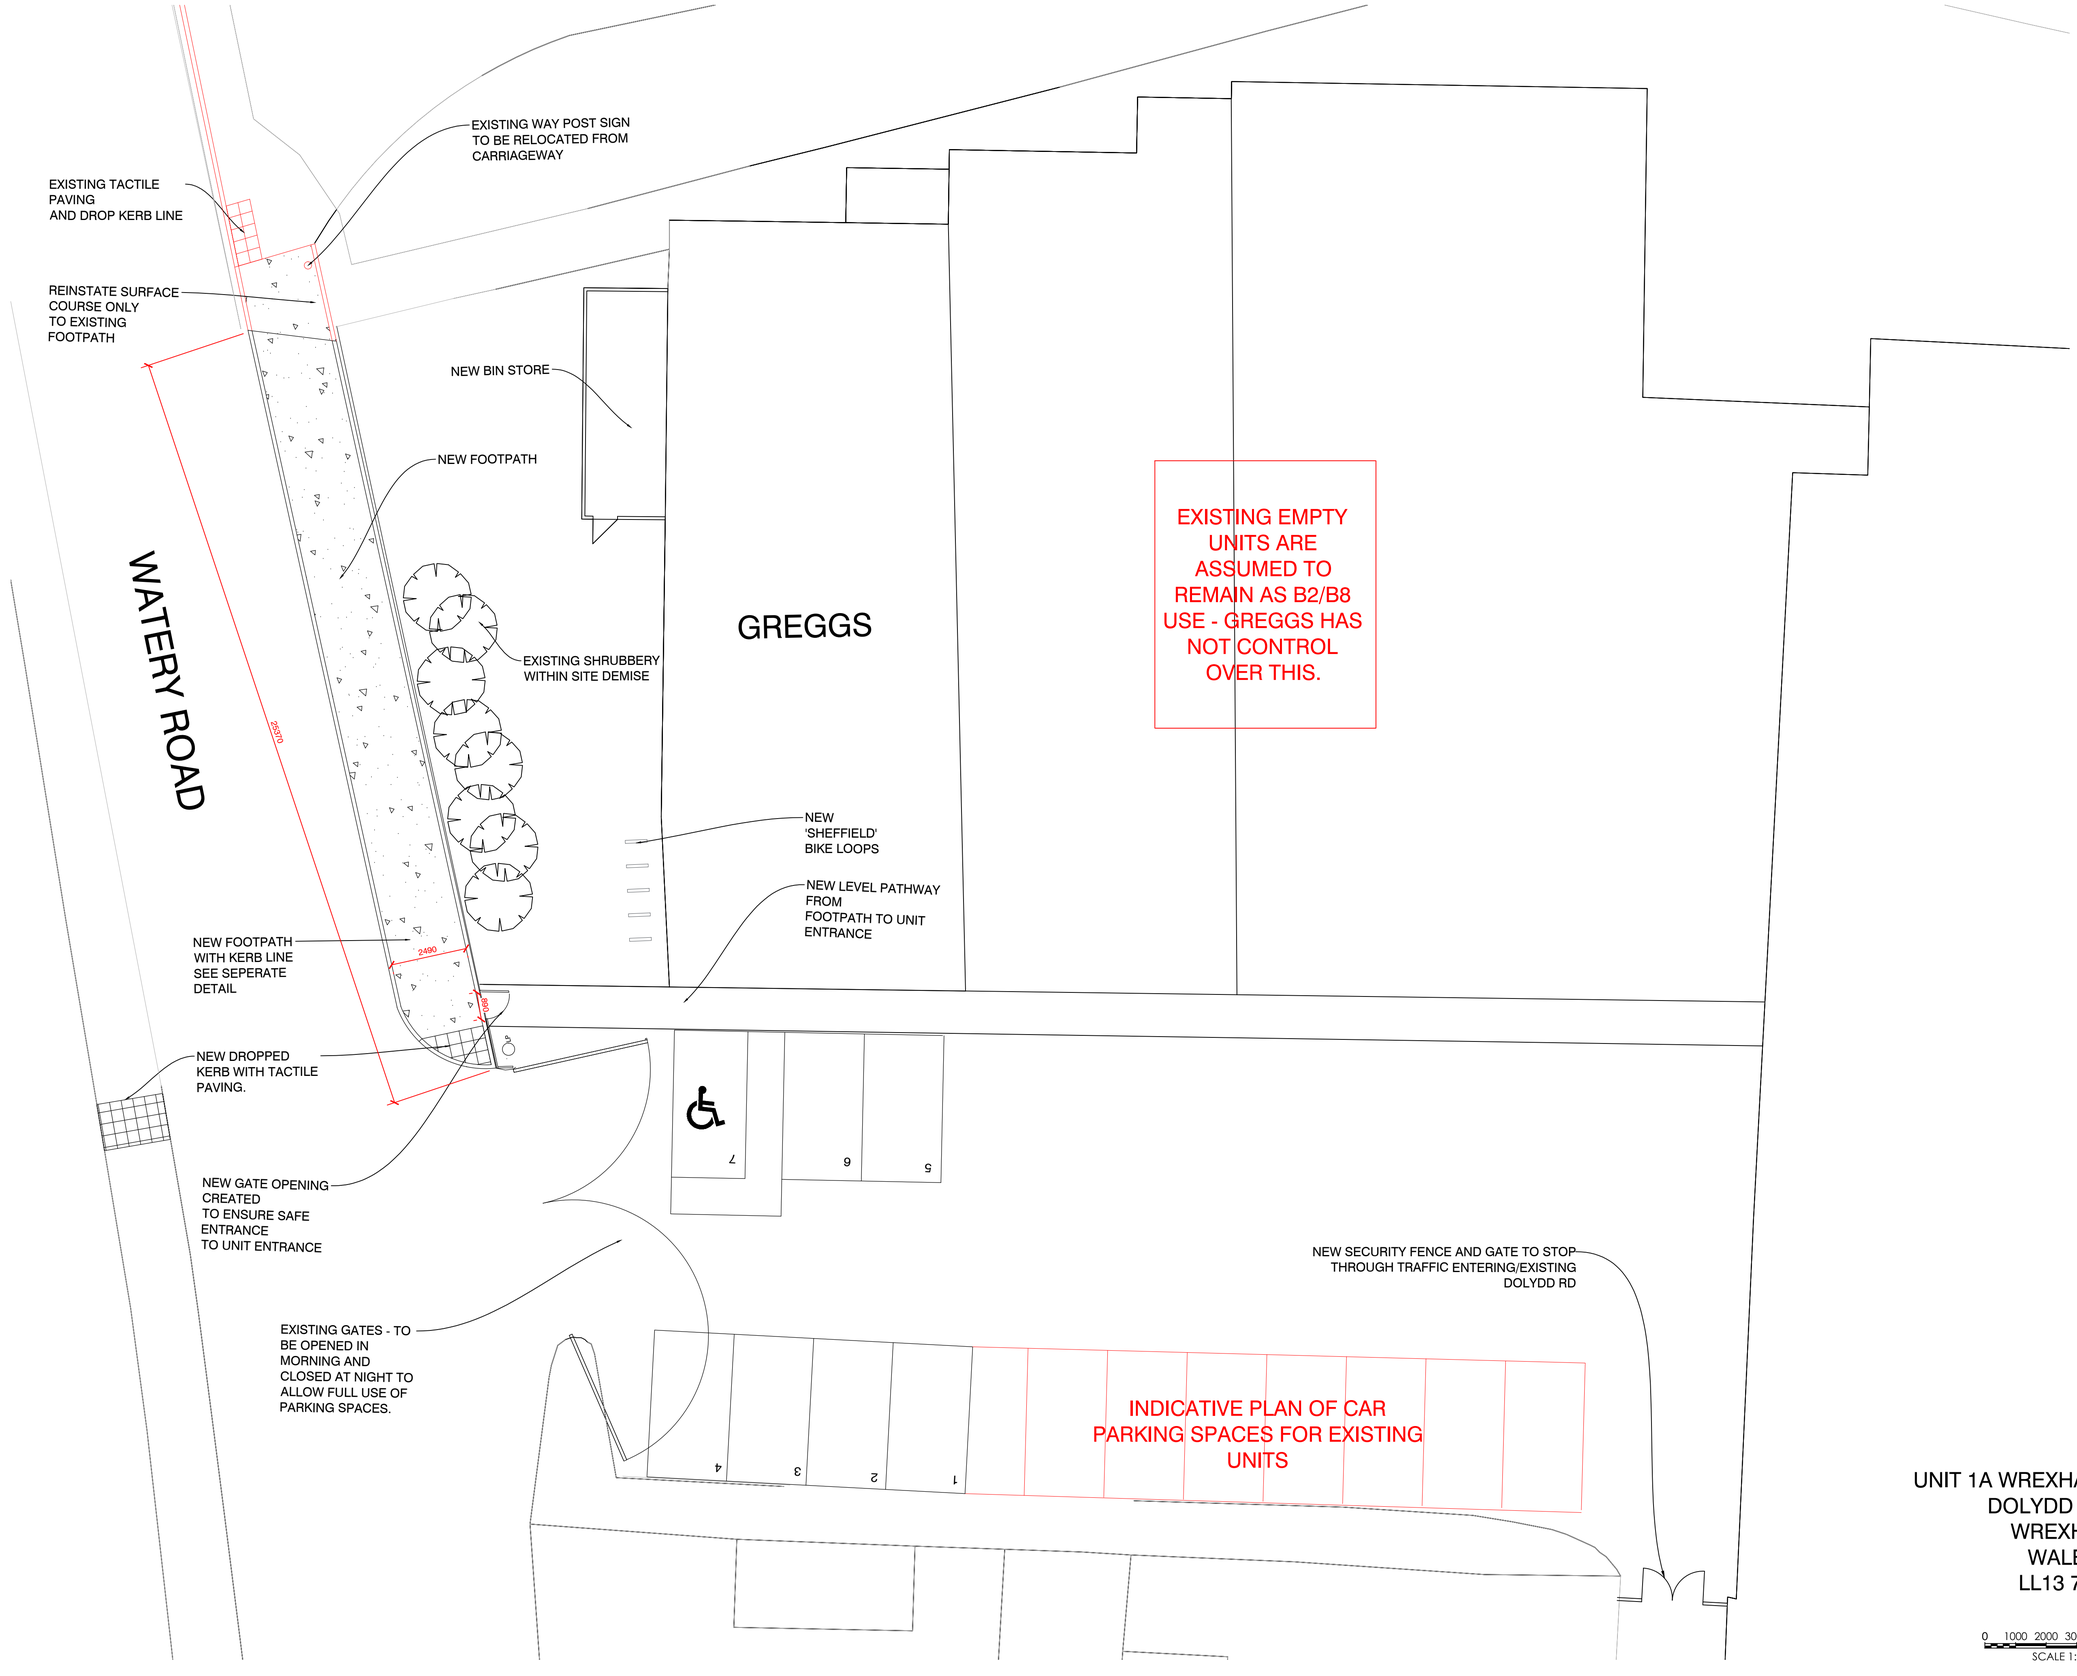


PROPOSED SITE LAYOUT (1:100)

UNIT 1A WREXHAM MIDPOINT
DOLYDD ROAD
WREXHAM
WALES
LL13 7TF

0 1000 2000 3000 4000 5000mm
SCALE 1:100

S7000/COU/01C