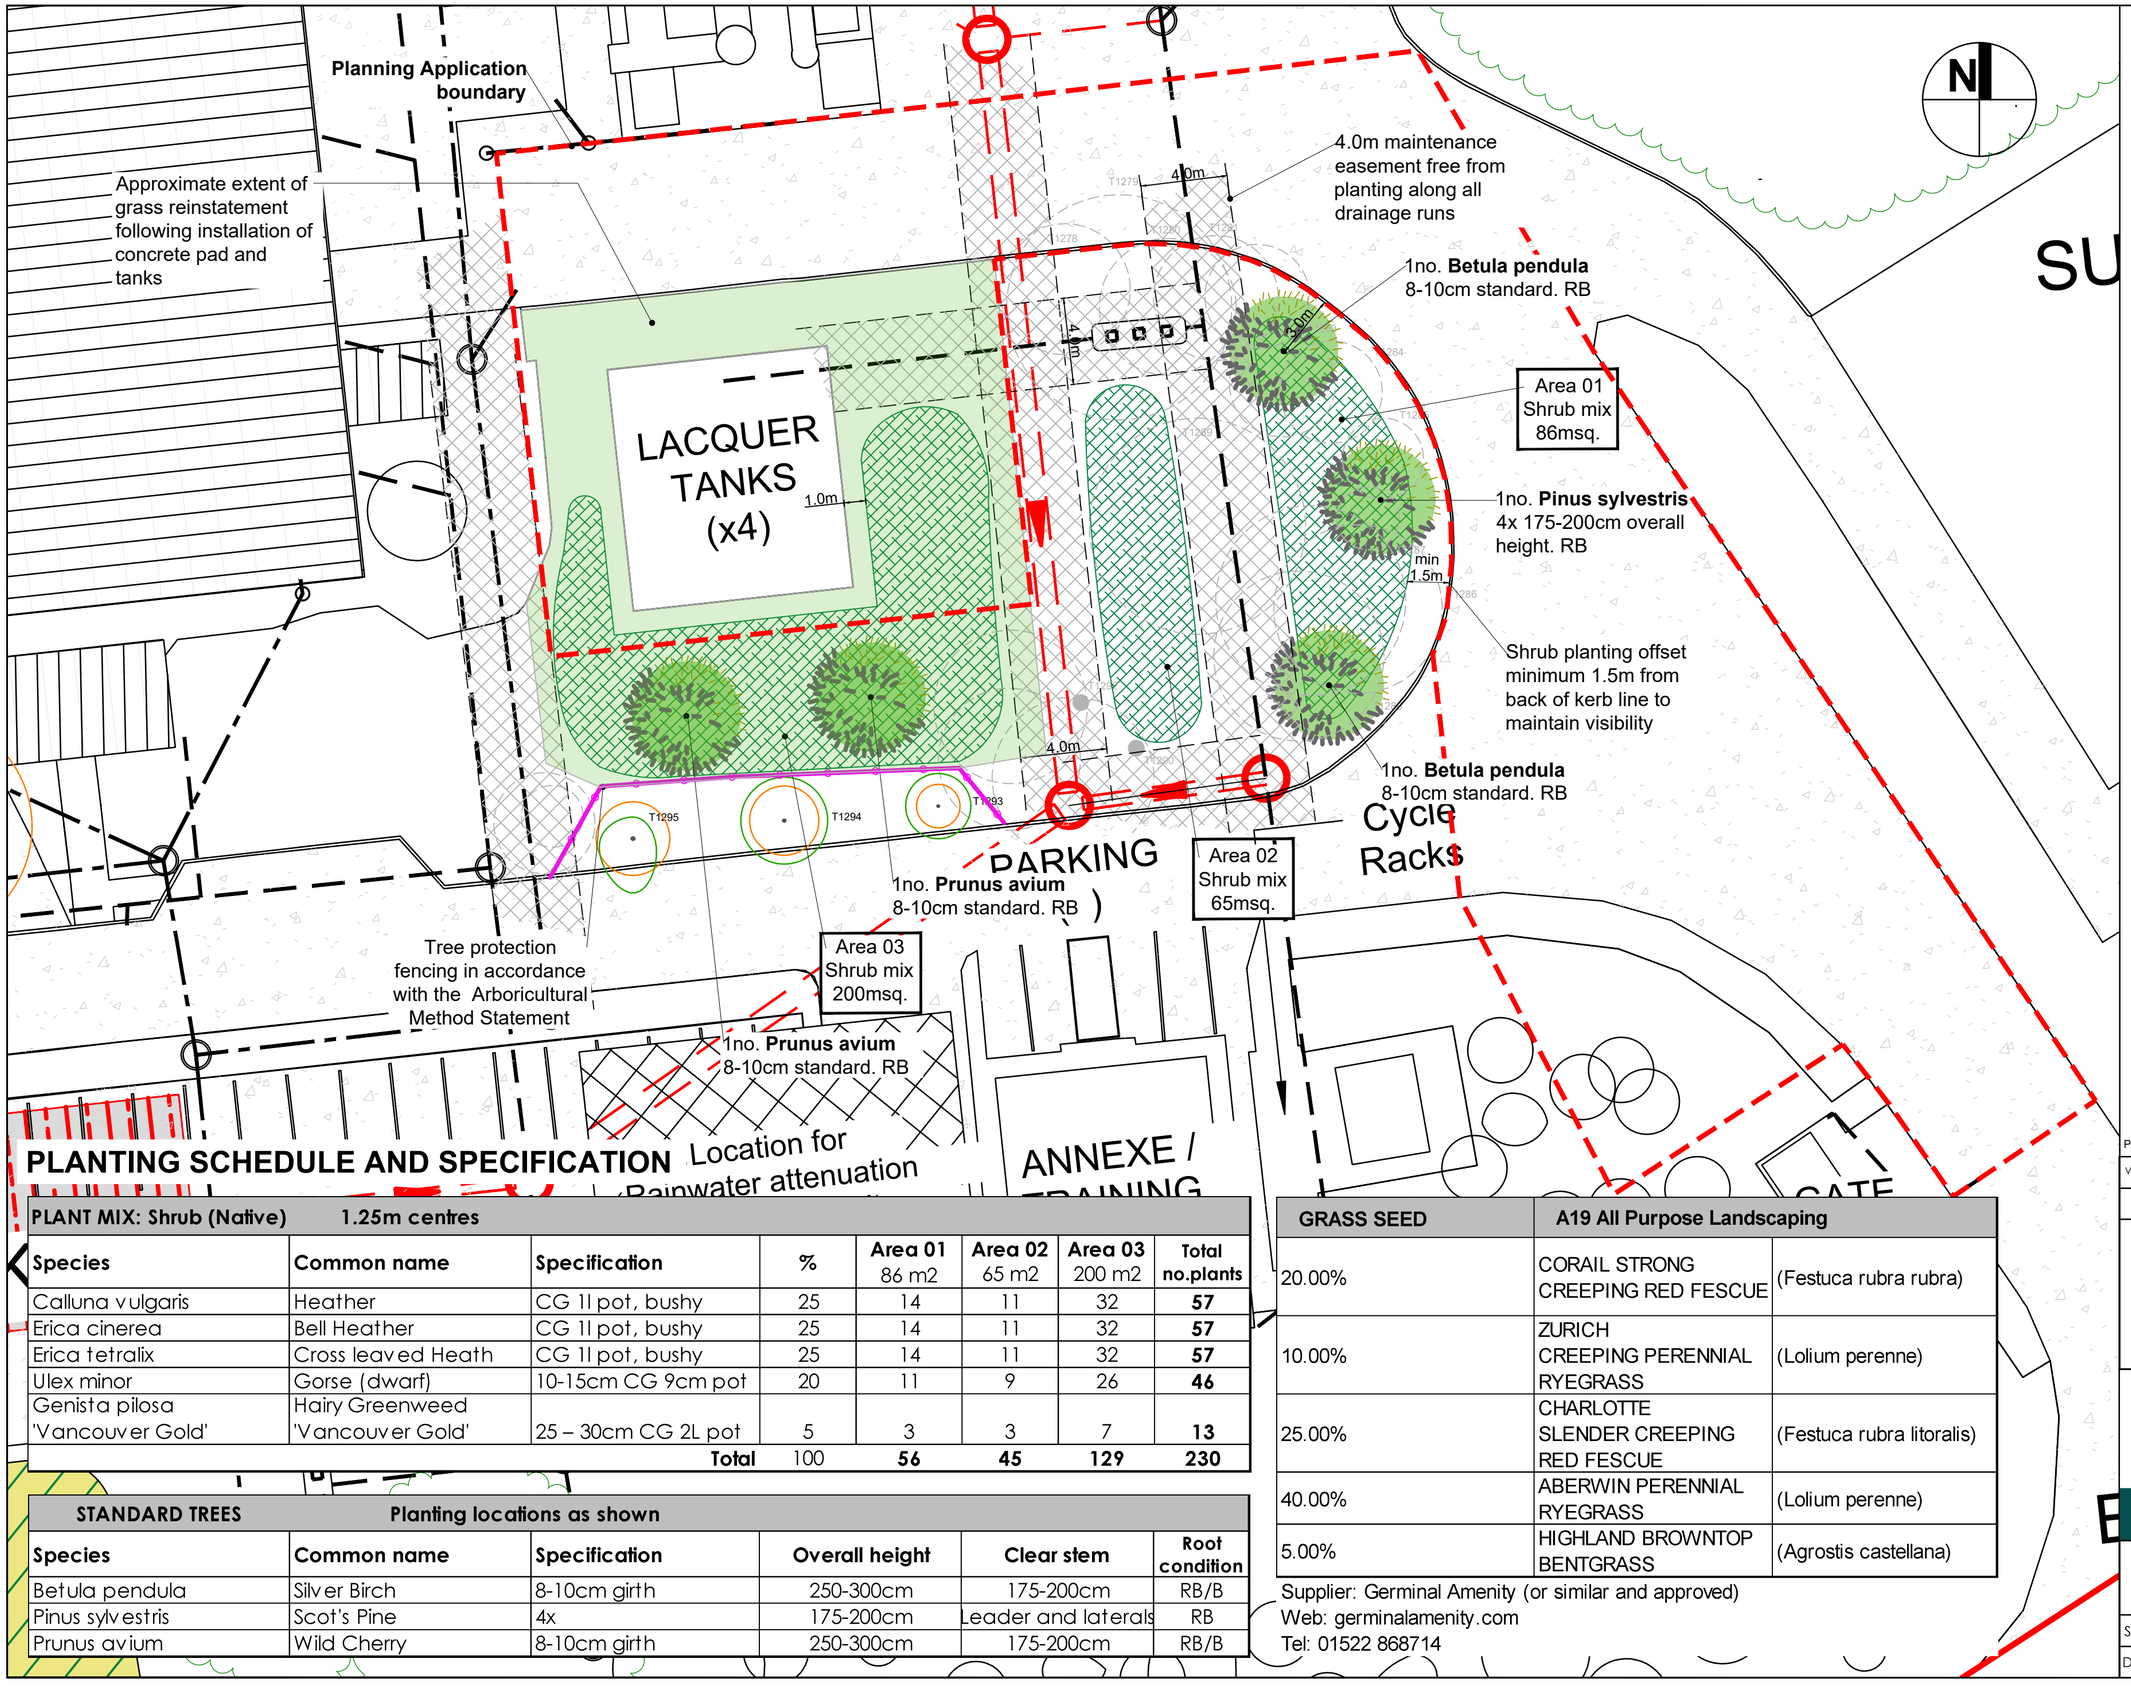


NOTES:
1. DO NOT SCALE ANY ITEMS OR INFORMATION FROM THIS DRAWING.

- SHRUB PLANTING (As scheduled)
- REINSTATEMENT GRASS SEEDING: Germinal Amenity A19 All purpose Landscaping or similar and approved. Sowing rate: 50g/m2
- STANDARD TREE PLANTING (As scheduled)
- DRAINAGE EASEMENT (Indicative)
- PLANNING APPLICATION BOUNDARY P/2026/0074

PLANTING SCHEDULE AND SPECIFICATION

PLANT MIX: Shrub (Native) 1.25m centres							
Species	**Common name**	**Specification**	**%**	**Area 01** 86 m2	**Area 02** 65 m2	**Area 03** 200 m2	**Total no.plants**
Calluna vulgaris	Heather	CG 1l pot, bushy	25	14	11	32	**57**
Erica cinerea	Bell Heather	CG 1l pot, bushy	25	14	11	32	**57**
Erica tetralix	Cross leaved Heath	CG 1l pot, bushy	25	14	11	32	**57**
Ulex minor	Gorse (dwarf)	10-15cm CG 9cm pot	20	11	9	26	**46**
Genista pilosa 'Vancouver Gold'	Hairy Greenweed 'Vancouver Gold'	25 – 30cm CG 2L pot	5	3	3	7	**13**
		Total	100	**56**	**45**	**129**	**230**

STANDARD TREES Planting locations as shown					
Species	**Common name**	**Specification**	**Overall height**	**Clear stem**	**Root condition**
Betula pendula	Silver Birch	8-10cm girth	250-300cm	175-200cm	RB/B
Pinus sylvestris	Scot's Pine	4x	175-200cm	Leader and laterals	RB
Prunus avium	Wild Cherry	8-10cm girth	250-300cm	175-200cm	RB/B

GRASS SEED	A19 All Purpose Landscaping	
20.00%	CORAIL STRONG CREEPING RED FESCUE	(Festuca rubra rubra)
10.00%	ZURICH CREEPING PERENNIAL RYEGRASS	(Lolium perenne)
25.00%	CHARLOTTE SLENDER CREEPING RED FESCUE	(Festuca rubra litoralis)
40.00%	ABERWIN PERENNIAL RYEGRASS	(Lolium perenne)
5.00%	HIGHLAND BROWNTOP BENTGRASS	(Agrostis castellana)

Supplier: Germinal Amenity (or similar and approved)
Web: germinalamenity.com
Tel: 01522 868714

Vers.	Suit.	Date	Description	Drawn	Chk.
P01	S3	21-10-26	First Issue	LC	JW

S3: FOR REVIEW AND COMMENT

ARDAGH METAL PACKAGING BUILDING EXTENSION

TACP
4th Floor, James William House, 9 Museum Pl, Cardiff CF10 3BD

Ardagh Wrexham Tanks
Hard and Soft Landscaping Plan

Scale @ A1: 1:200

Dwg No: 61710_DWG_LP_001 Rev P01