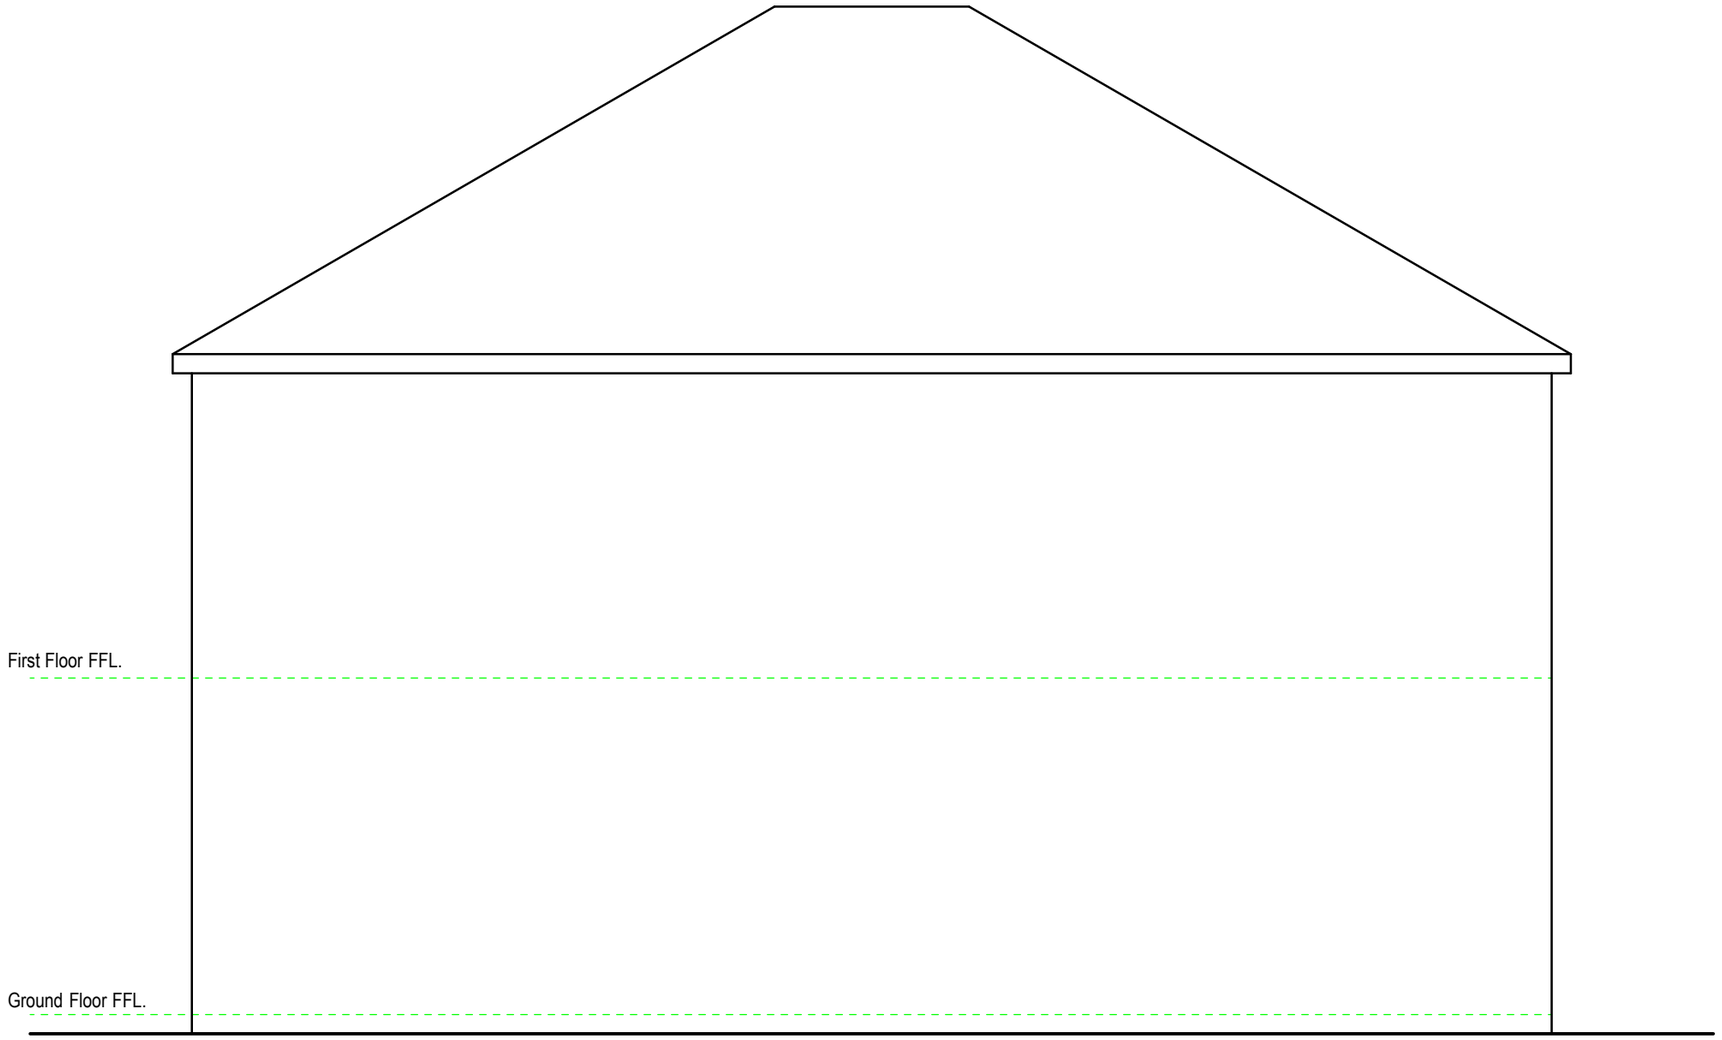


Typical Elevation 1:100

Rev	Date	Detail	Initial

Project:

Proposed Dwelling on land associated with 59 Jeffreys Road, Wrexham, LL12 7PD

Title:	Scale: (A3)
Planning: Typical Elevation	1:100

Drawn By:	Date:
D.J.Edwards	Oct 2026
Drawing No:	**Sheet:**
H190/004	1 of 1

blueprint
architectural services

partner LABC

Office 3K4,
Redwither Business Tower,
Wrexham. LL13 9XT
Tel: 01978 356500
www.blueprintarchitectural.com

© copyright all rights reserved