
DRAWING TO BE READ IN CONJUNCTION WITH ALL ISSUED DRAWINGS/SCHEDULES.

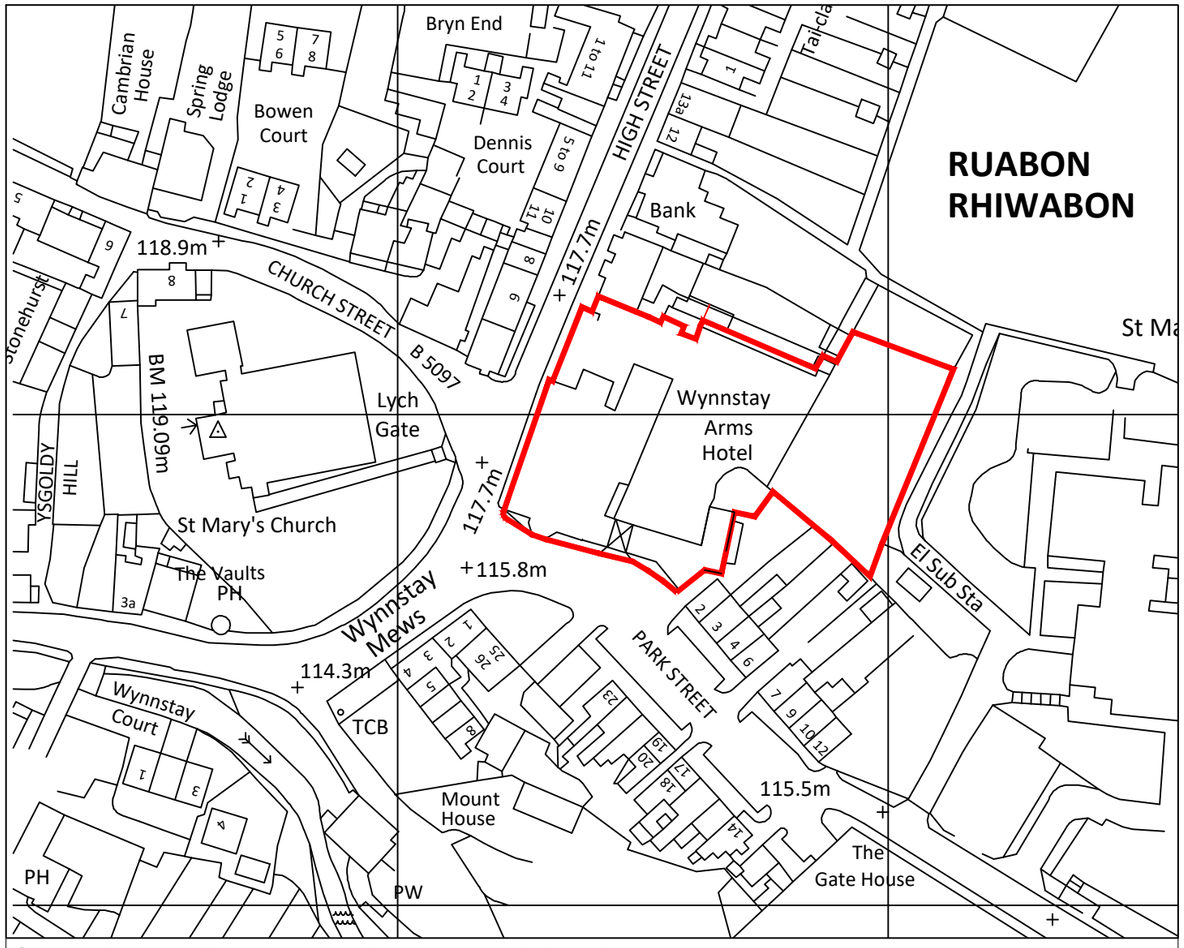

© Crown Copyright. All rights reserved. Licence number 100020449

0 10m 20m 30m 40m 50m 60m

SITE LOCATION PLAN

SCALE 1:1250

REV	DATE ISSUE	NOTES	
P1	24/07/2026	PLANNING ISSUE	IR

© FREDERIC ROBINSON LTD
DO NOT SCALE THIS DRAWING.
ALL DIMENSIONS TO BE CHECKED AND VERIFIED ON SITE.
THIS DRAWING IS TO BE READ IN CONJUNCTION WITH ALL OTHER RELEVANT DRAWINGS AND SPECIFICATIONS.
ANY DISCREPANCIES IN THE DRAWINGS ARE TO BE REPORTED IMMEDIATELY TO THE PROPERTY DEPARTMENT AT FREDERIC ROBINSON LIMITED.
THIS DRAWING IS NOT TO BE USED FOR CONSTRUCTION OR SALES PURPOSES UNLESS EXPRESSLY MARKED AS SUCH.

IMPORTANT NOTE REGARDING ASBESTOS
THIS BUILDING MAY CONTAIN ASBESTOS. A COPY OF THE INTRUSIVE ASBESTOS SURVEY FOR THIS BUILDING HAS BEEN MADE AVAILABLE TO ALL CONTRACTORS. SHOULD COPIES BE REQUIRED PLEASE CONTACT THE PROPERTY DEPARTMENT USING THE DETAILS OPPOSITE.

FREDERIC ROBINSON LIMITED
PROPERTY DEPARTMENT
UNICORN BREWERY
STOCKPORT CHESHIRE
SK1 1JJ
Tel: +44 (0)161 480 6571
Fax: +44 (0)161 476 6011
Email:info@frederic-robinson.co.uk

PROJECT TITLE:	THE WYNNSTAY ARMS, RUABON.				
DRAWING TITLE:	SITE LOCATION PLAN				
ARCINV NO:	ARCINV227	DATE:	23/05/2017	SCALE:	1250 @ A3
DRAWN BY:	IR	DWG NO:	006	REVISION:	P1