


DRAWING TO BE READ IN CONJUNCTION WITH ALL ISSUED DRAWINGS/SCHEDULES.

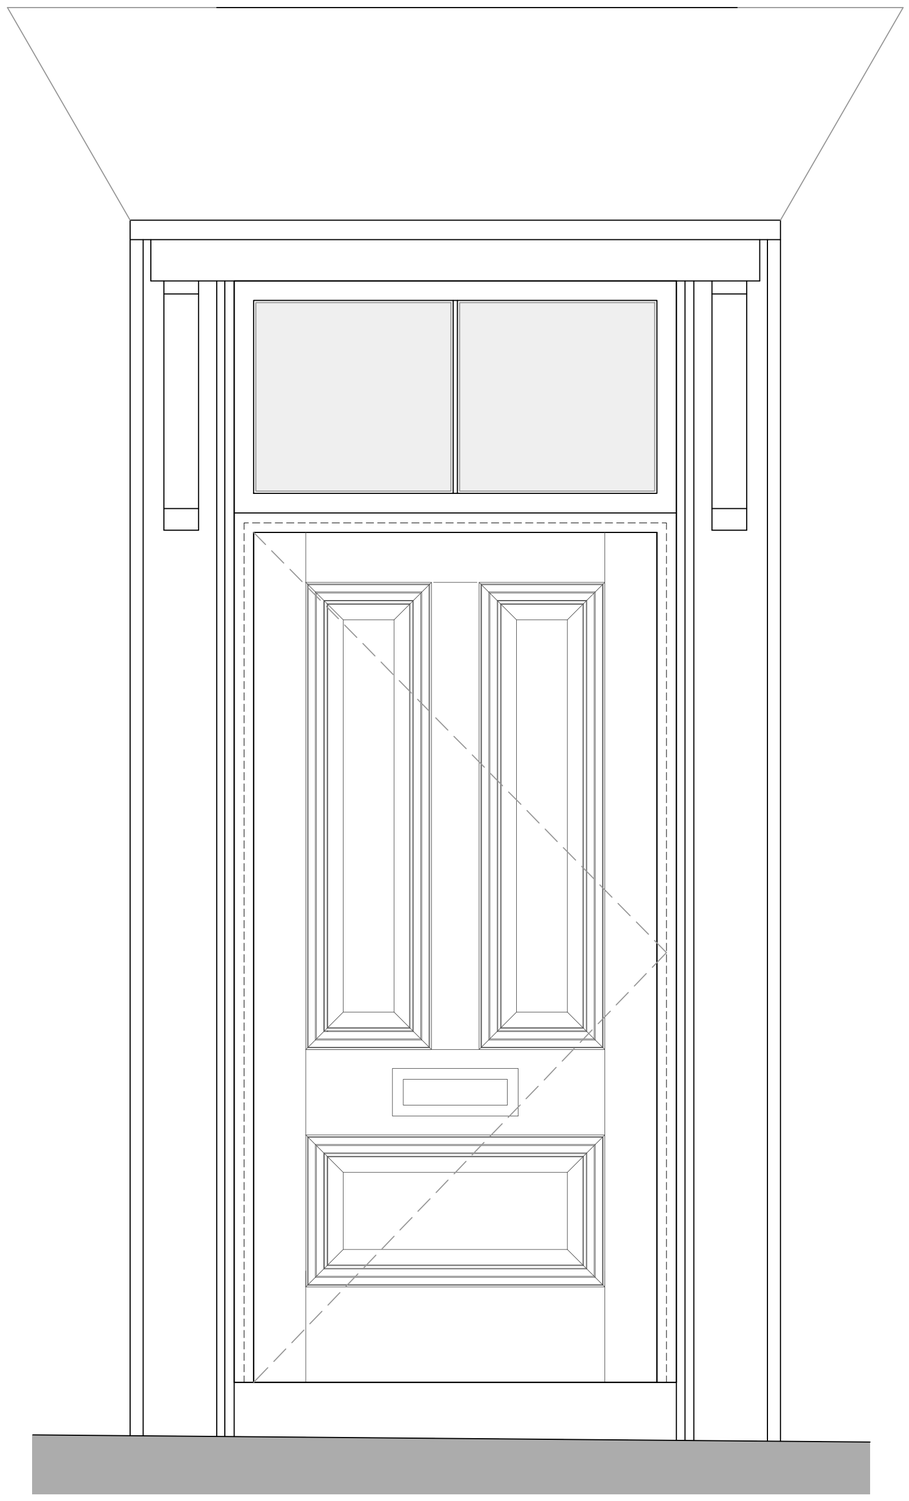


GD - 01 - NEW ENTRANCE DOOR SET
Proposed External Elevation
Scale: 1 : 10

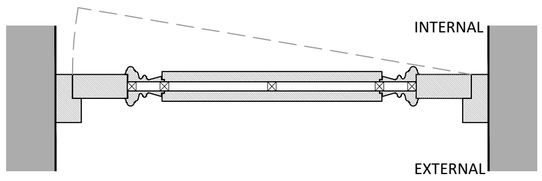


DG - 01 - NEW ENTRANCE DOOR SET
Proposed plan
Scale: 1 : 10

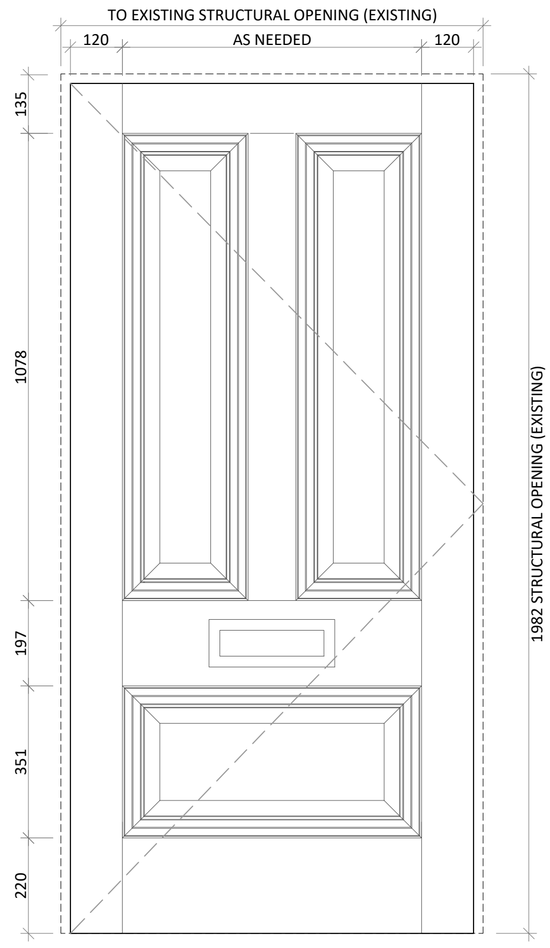

GD - 01 - NEW ENTRANCE DOOR SET
Proposed External Elevation - Leaf
Scale: 1 : 10

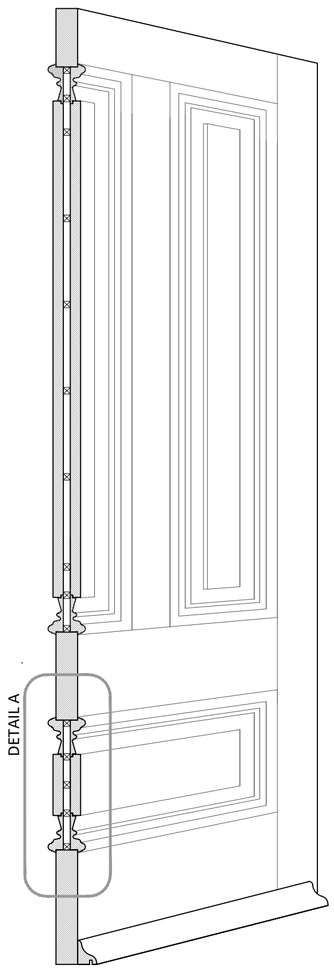

AXONOMETRIC

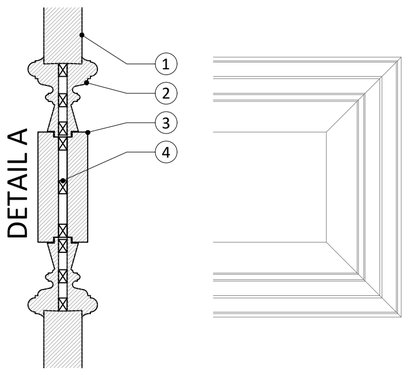

1. 44mm THICK TIMBER (HARDWOOD) DOOR LEAF FRAME, PAINTED EXTERNALLY ONLY.
2. DRESSER MOULDINGS - NO99 - (92 X 35MM)
3. 24MM THICK CUSTOM TIMBER PROFILE
4. 10MM SPACER BATTENS


NEW ABOVE DOOR GLAZED FAN LIGHT IN ULTRA THIN DOUBLE GLAZED UNITS AND GLAZING BEADS TO MATCH ADJACENT WINDOW DETAILS. TO ARRANGEMENT SHOWN.

DOOR TO BE PAINTED EXTERNALLY TO MATCH WINDOWS AND SHOPFRONT. (SEALED, STAINED & POLISHED INTERNALLY)


PROPOSED DOOR DETAIL
PANEL SECTION
SCALE: 1:5

0 50MM 100MM 200MM 250MM


EXISTING DOOR SET

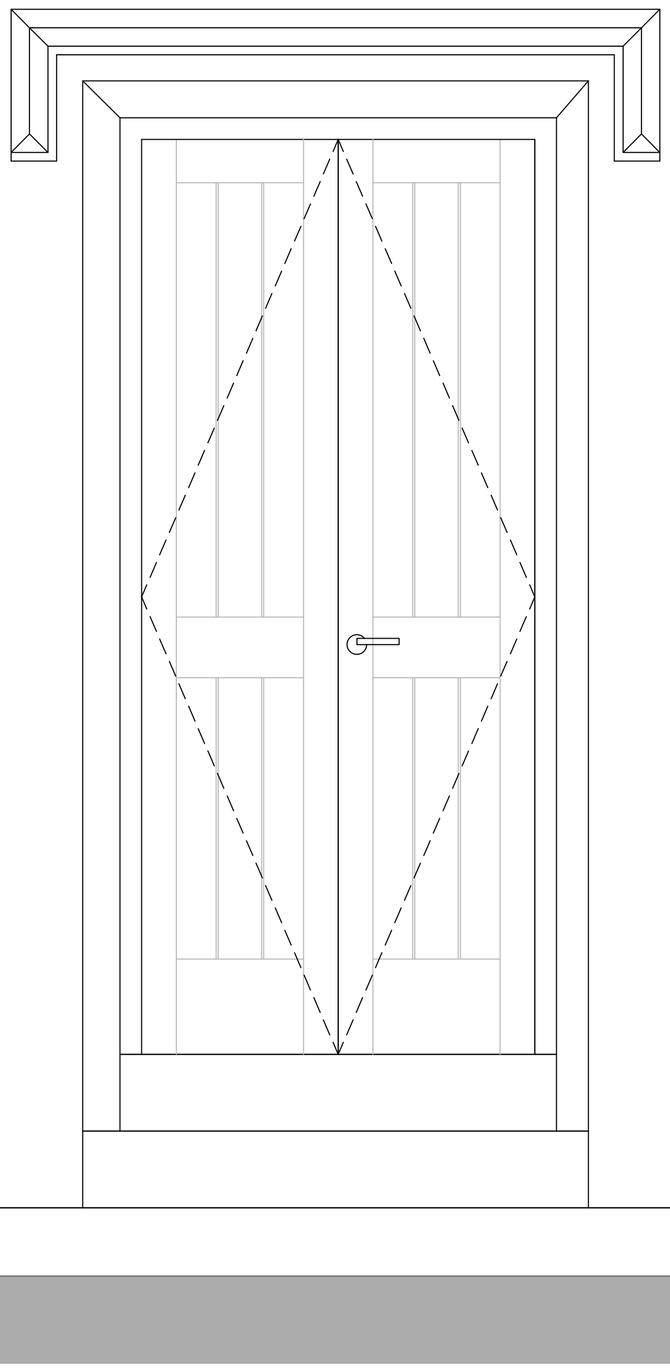


GD - 02 - NEW ENTRANCE DOOR SET
Proposed External Elevation
Scale: 1 : 10

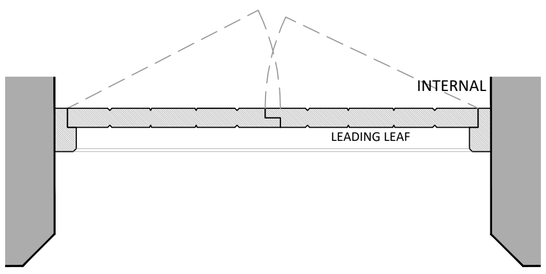

Proposed plan
Scale: 1 : 10

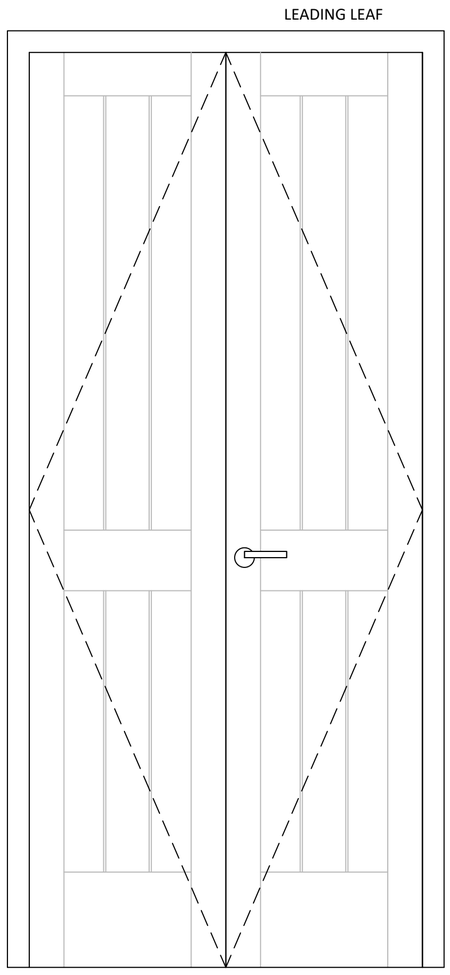

GD - 02 - NEW ENTRANCE DOOR SET
Proposed External Elevation - Leaf
Scale: 1 : 10

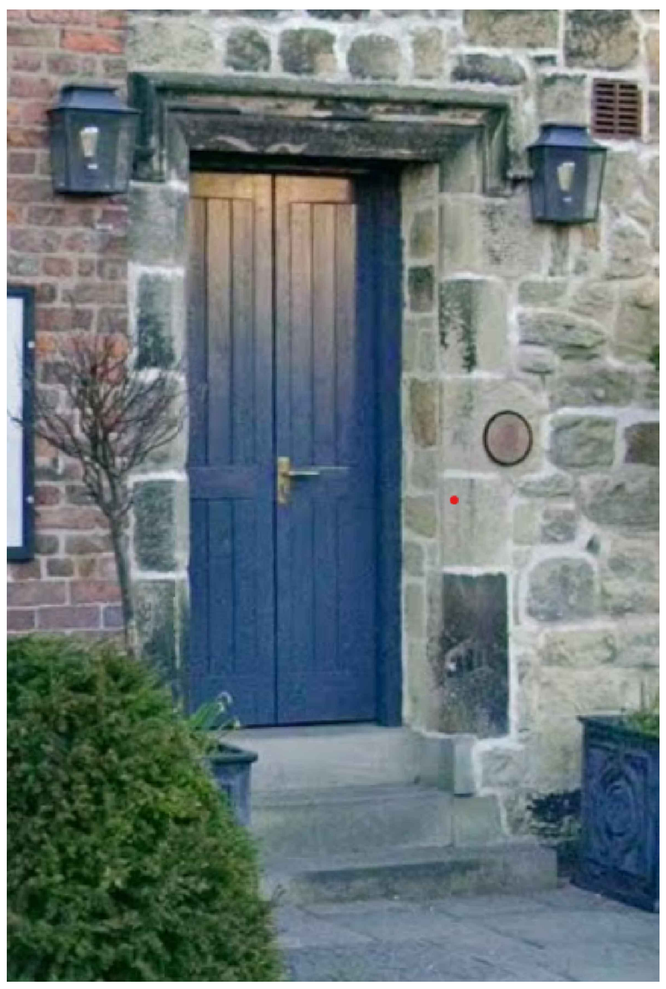

EXISTING DOOR SET

BOTH PUBLIC ENTRANCE DOORS TO HAVE BRASS IRONMONGERY. 3 SETS OF BRASS HEAVY DURTY HINGES ON EACH LEAF. AND A 5 LEVER MORTISE DEADLOCK TO MEET BS3621 AND LEVER HANDLE.

FIXED LEAF OF DOUBLE DOOR SETS TO HAVE INTERNAL FLOOR AND UPPER LEAF LOCK.

BOTH DOORS TO BE ALARMED AND EXISTING ALARM CONTACTS RE-FITTED.

0 50 100MM 200MM 300MM 400MM 500MM

SCALE 1:10

REV	DATE ISSUE	NOTES	
P1	18.09.2026	ISSUED FOR PLANNING	ICR

© FREDERIC ROBINSON LTD
DO NOT SCALE THIS DRAWING.
ALL DIMENSIONS TO BE CHECKED AND VERIFIED ON SITE.
THIS DRAWING IS TO BE READ IN CONJUNCTION WITH ALL OTHER RELEVANT DRAWINGS AND SPECIFICATIONS.
ANY DISCREPANCIES IN THE DRAWINGS ARE TO BE REPORTED IMMEDIATELY TO THE PROPERTY DEPARTMENT AT FREDERIC ROBINSON LIMITED.
THIS DRAWING IS NOT TO BE USED FOR CONSTRUCTION OR SALES PURPOSES UNLESS EXPRESSLY MARKED AS SUCH.

IMPORTANT NOTE REGARDING ASBESTOS
THIS BUILDING MAY CONTAIN ASBESTOS. A COPY OF THE INTRUSIVE ASBESTOS SURVEY FOR THIS BUILDING HAS BEEN MADE AVAILABLE TO ALL CONTRACTORS. SHOULD COPIES BE REQUIRED PLEASE CONTACT THE PROPERTY DEPARTMENT USING THE DETAILS OPPOSITE.

FREDERIC ROBINSON LIMITED
PROPERTY DEPARTMENT
UNICORN BREWERY
STOCKPORT CHESHIRE
SK1 1JJ
Tel: +44 (0)161 480 6571
Fax: +44 (0)161 476 6011
Email:info@frederic-robinson.co.uk

PROJECT TITLE:	THE WYNNSTAY ARMS, RUABON.				
DRAWING TITLE:	PROPOSED DOOR TYPES DG-01 & 02				
ARCINV NO:	ARCINV227	DATE:	11/08/2026	SCALE:	1/10@A1
DRAWN BY:	ICR	DWG NO:	009	REVISION:	P1