
Application Site Boundary
Adjacent Land in Client's Ownership
Public Right of Way

0m 20m 40m 60m 80m 100m

North

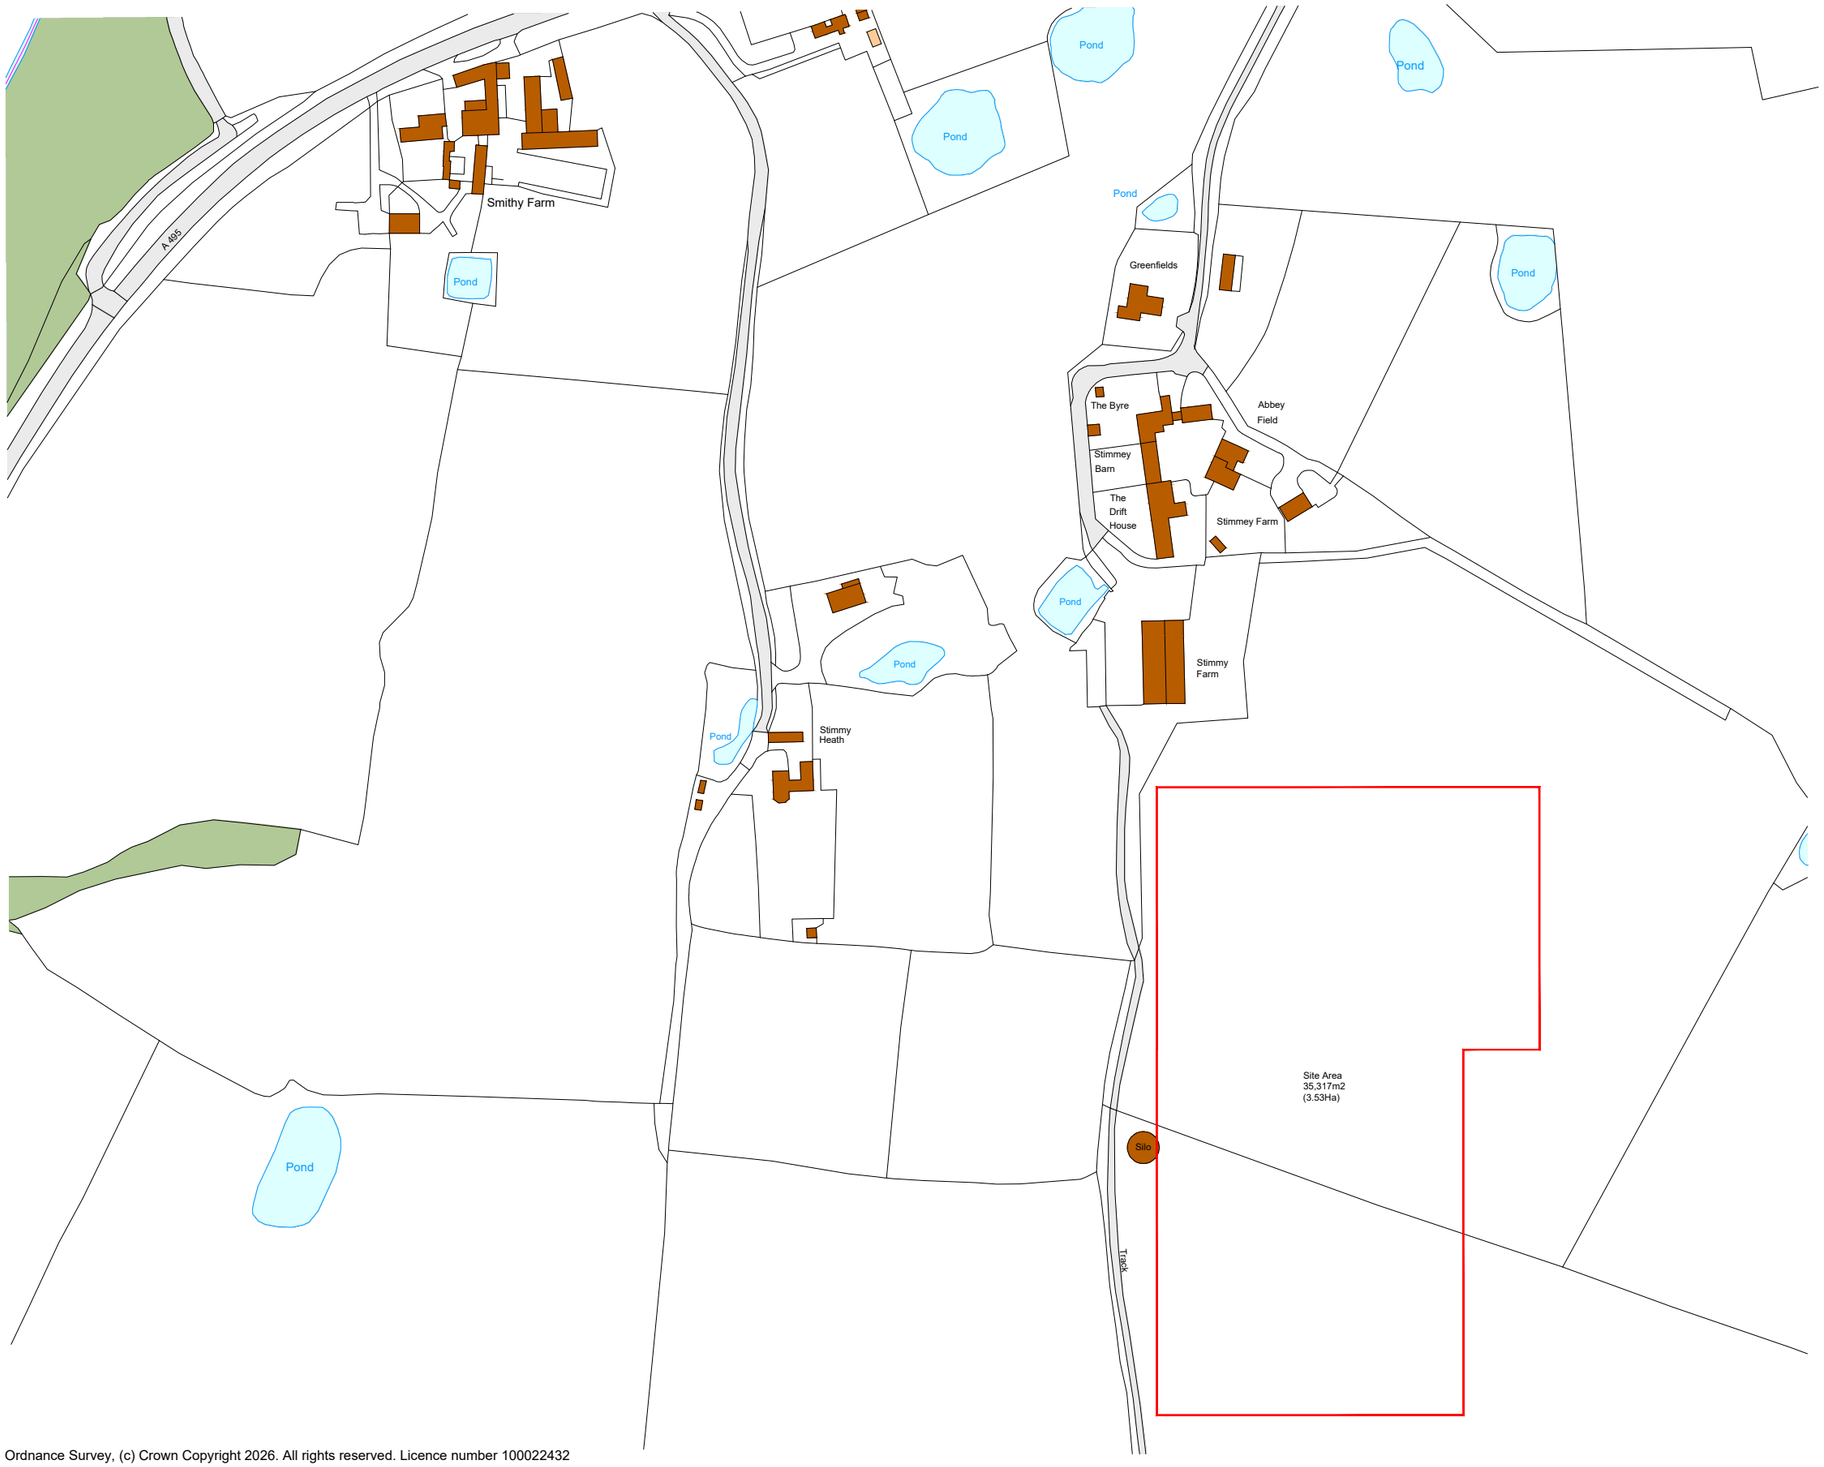

Ordnance Survey, (c) Crown Copyright 2026. All rights reserved. Licence number 100022432

THIS DRAWING IS TO BE READ IN CONJUNCTION WITH ALL RELATED DRAWINGS. ALL DIMENSIONS MUST BE CHECKED AND VERIFIED ON SITE BEFORE COMMENCING ANY WORK OR PRODUCING SHOP DRAWINGS. THE ORIGINATOR SHOULD BE NOTIFIED IMMEDIATELY OF ANY DISCREPANCY. THIS DRAWING IS COPYRIGHT AND REMAINS THE PROPERTY ROGER PARRY & PARTNERS.

Rev	Description	Date	By
-	-	-	-

Roger Parry & Partners

Residential - Agricultural - Commerical

Project	Proposed excavation of 2x water storage reservoirs for agricultural purposes		
Drawing Title	Location Plan		
Location	Land at Maelor Forestry Nurseries Ltd, Fields Farm, Bronington, Whitchurch, Shropshire, SY13 3HZ		
Client	Maelor Forestry Nurseries Ltd		
Scale	1:1250 @ A3		
Drawing No	82969 / GH / 001	Rev	-
Drawn By	NB	Date	2026/10/26

MERCIAN HOUSE, 9 & 10 DARWIN COURT, OXON BUSINESS PARK, SHREWSBURY, SY3 5AL
Tel: 01743 791336
E-mail: mail@rogerparry.net
Web address: www.rogerparry.net
Roger Parry & Partners LLP partnership no.OC312203
Registered Office: 9 & 10 Darwin Court, Oxon Business Park, Shrewsbury, SY3 5AL
Registered in England and Wales.
A list of members of the LLP is available at the above address.

RICS Regulated by RICS