


Typical Section 1:500

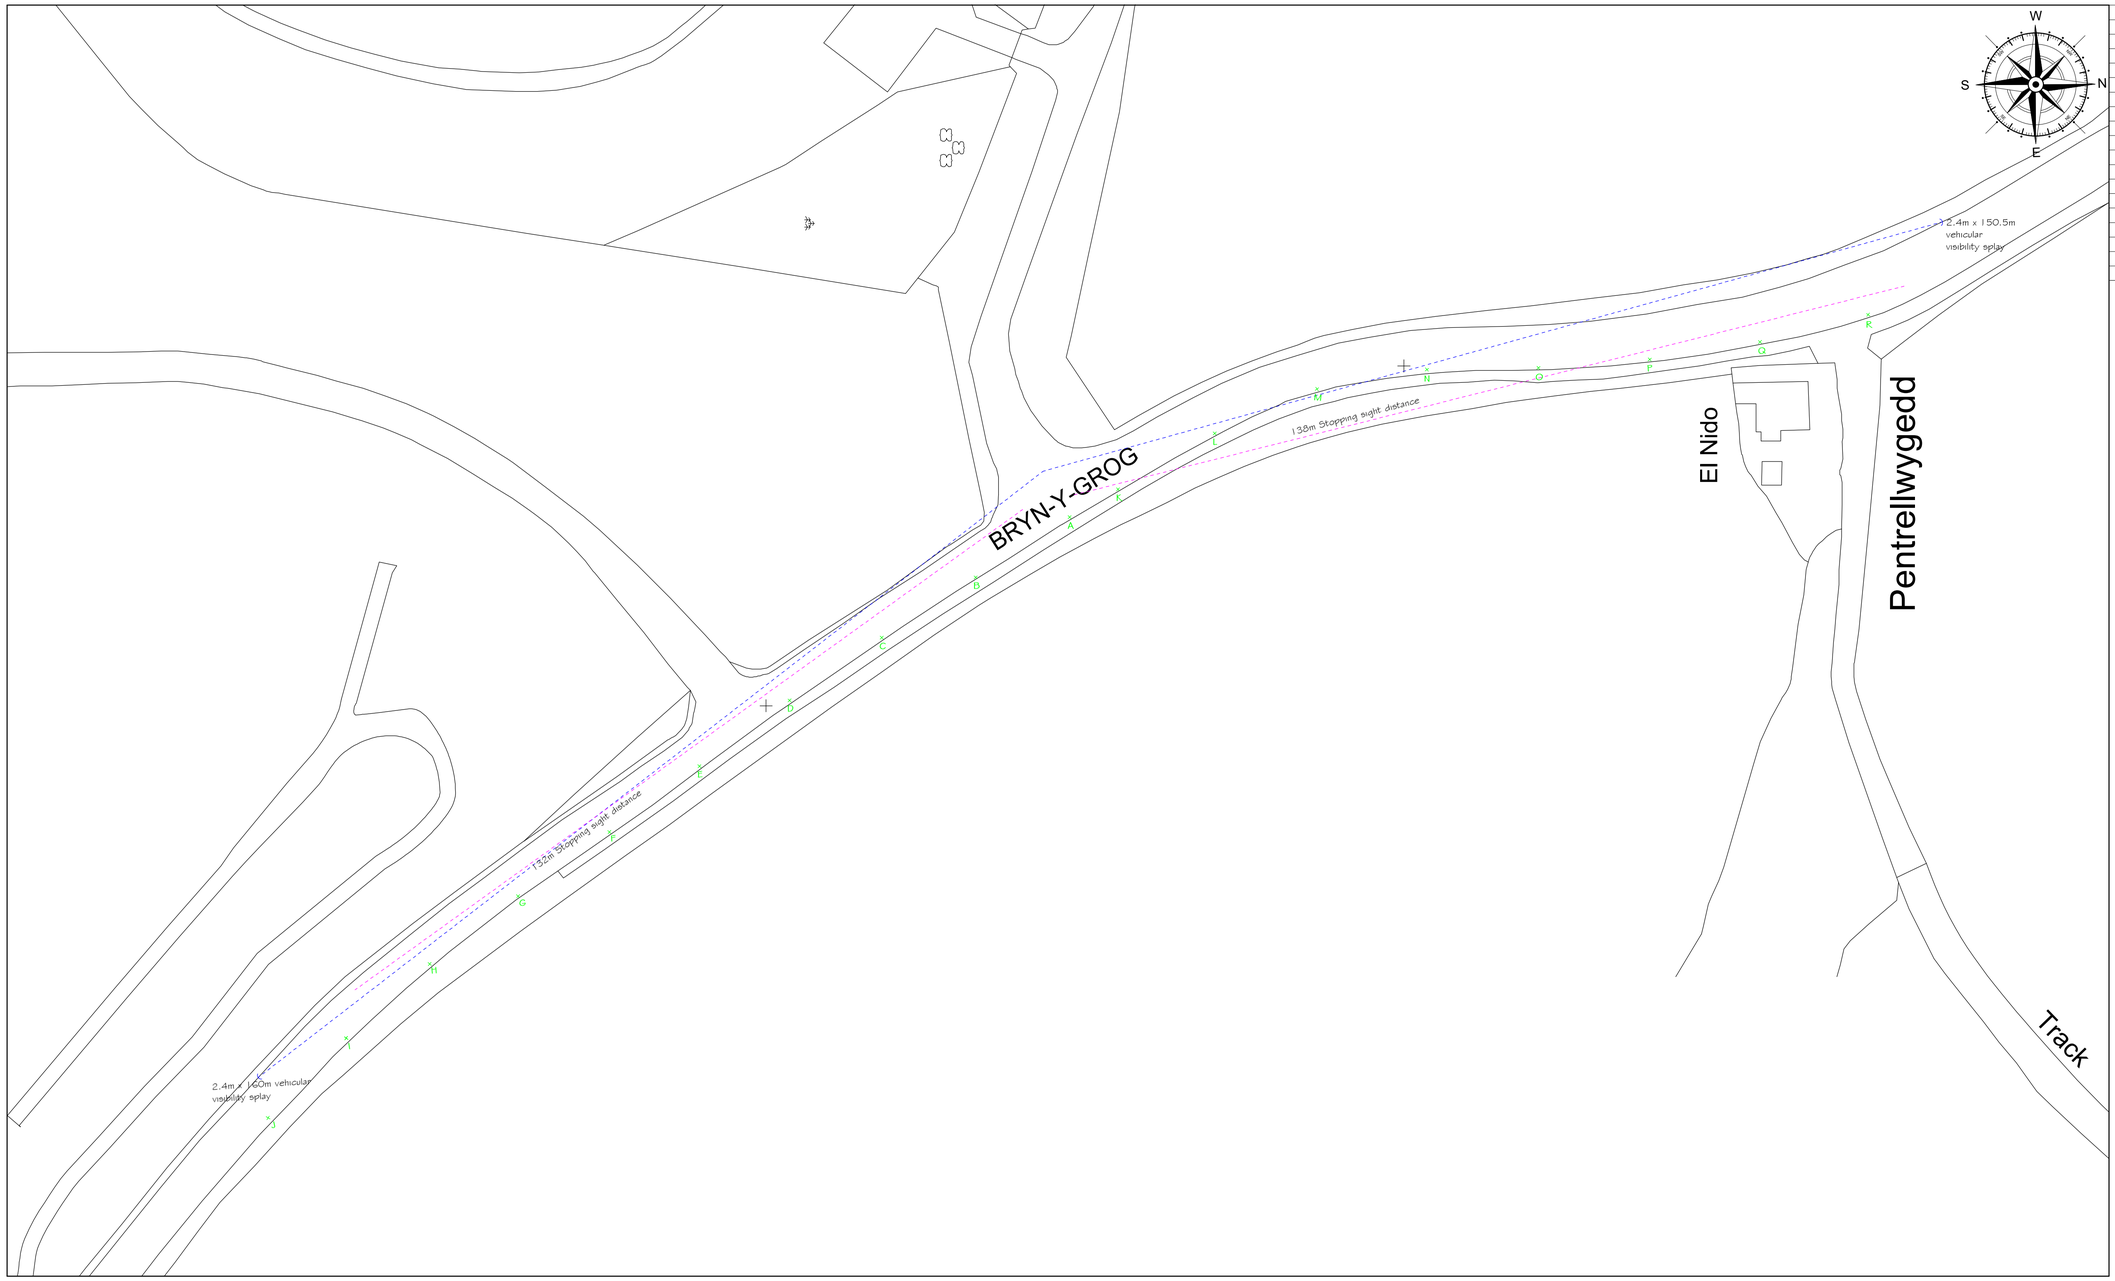

Point	Level
A	10.000
B	11.010
C	11.929
D	12.835
E	13.738
F	14.638
G	15.628
H	16.573
I	17.518
J	18.017
K	9.410
L	8.140
M	6.720
N	5.285
O	4.000
P	2.682
Q	1.352
R	0.107

Access Plan 1:500

Rev	Date	Detail	Initial

Project: Proposed Alterations at,
Bryn y Cabanau Farm,
Marchwiel,
Wrexham,
LL13 0SR

Title:	Scale: (A1)
Access Plan	1:500

Drawn By:	Date:
D.J.Edwards	Oct 2026
Drawing No:	Sheet:
H178/005	1 of 1

blueprint
architectural services
partner LABC
Office 3K4,
Redwither Business Tower,
Wrexham. LL13 9XT
Tel: 01978 356500
www.blueprintarchitectural.com
© copyright all rights reserved